ORIGINAL SURVEY		BY	DATE
NOTE BOOK	SURVEYED		
	PLOTTED		
	TEMPLATE		
	AREAS		
NO.	AREAS CHECKED		

FINAL SURVEY		BY	DATE
NOTE BOOK	SURVEYED		
	PLOTTED		
	TEMPLATE		
	AREAS		
NO.	AREAS CHECKED		

FILE NAME = W:\Projects\2010\120091 SouthStPE11\cadd\Civil\Dgn\Sht\XSSHT_SST.dgn

WILLS BURKE KELSEY ASSOCIATES LTD.
WILLS BURKE KELSEY, INC.
St. Charles, Illinois 60174

USER NAME = rgarcia

PLOT SCALE = AS SHOWN

PLOT DATE = 5/11/2012

	DESIGNED	-	REVISED	-
	DRAWN	-	REVISED	-
	CHECKED	-	REVISED	-
DATE	-	-	REVISED	-

STATE OF ILLINOIS
DEPARTMENT OF TRANSPORTATION

CROSS SECTIONS
SOUTH STREET TRAIL

SCALE: AS SHOWN

SHEET NO. OF 79 SHEETS STA. 12+50.00 TO STA. 13+25.00

F.A.P. RTE. 0336

SECTION 00-00259-00-BT

COUNTY KANE

CONTRACT NO. 63667

TOTAL SHEETS 79

SHEET NO. 72

ILLINOIS FED. AID PROJECT

FED. ROAD DIST. NO.

STA.13 + 25.00

CUT = 0.1 S.F.
FILL = 98.7 S.F.
TOPSOIL STRIP. = 22.8 S.F.

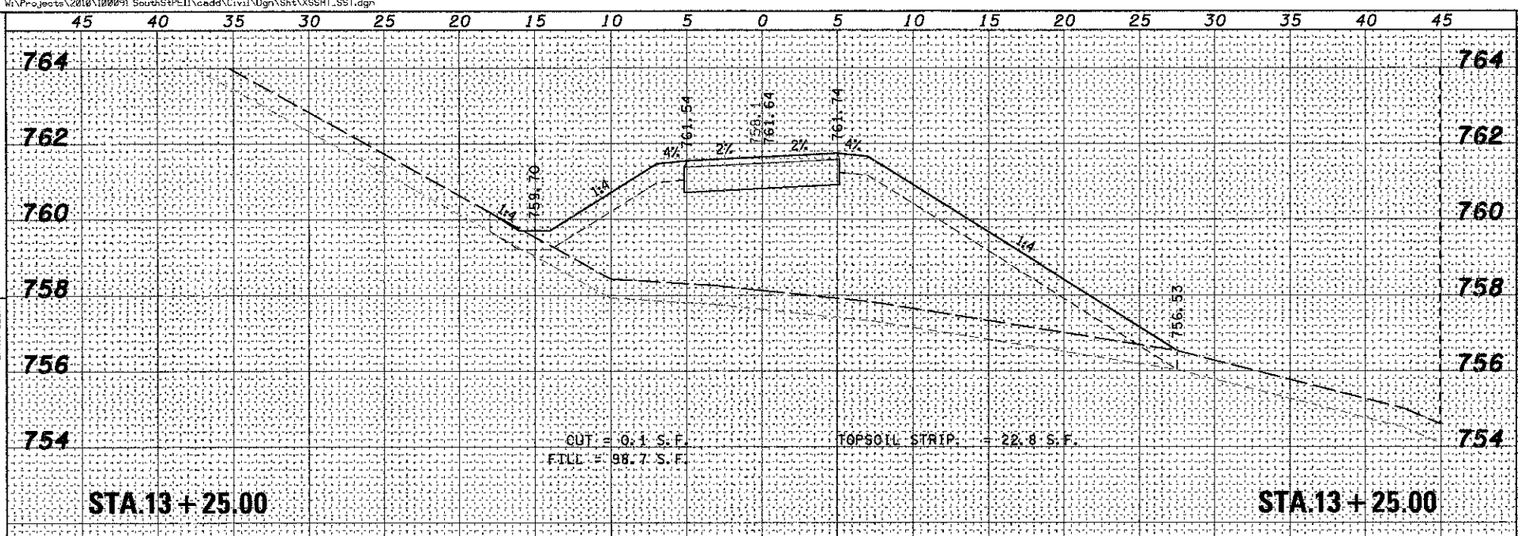

STA.13 + 00.00

CUT = 0.0 S.F.
FILL = 120.3 S.F.
TOPSOIL STRIP. = 27.0 S.F.

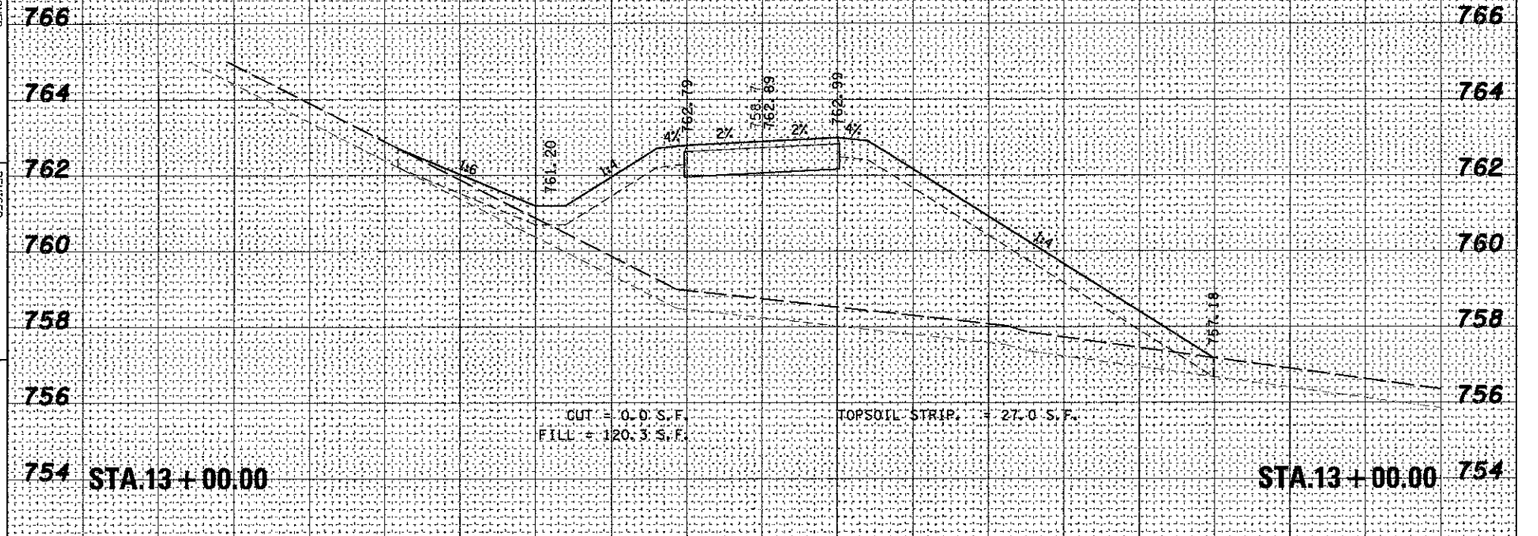

STA.12 + 75.00

CUT = 2.8 S.F.
FILL = 99.8 S.F.
TOPSOIL STRIP. = 27.2 S.F.

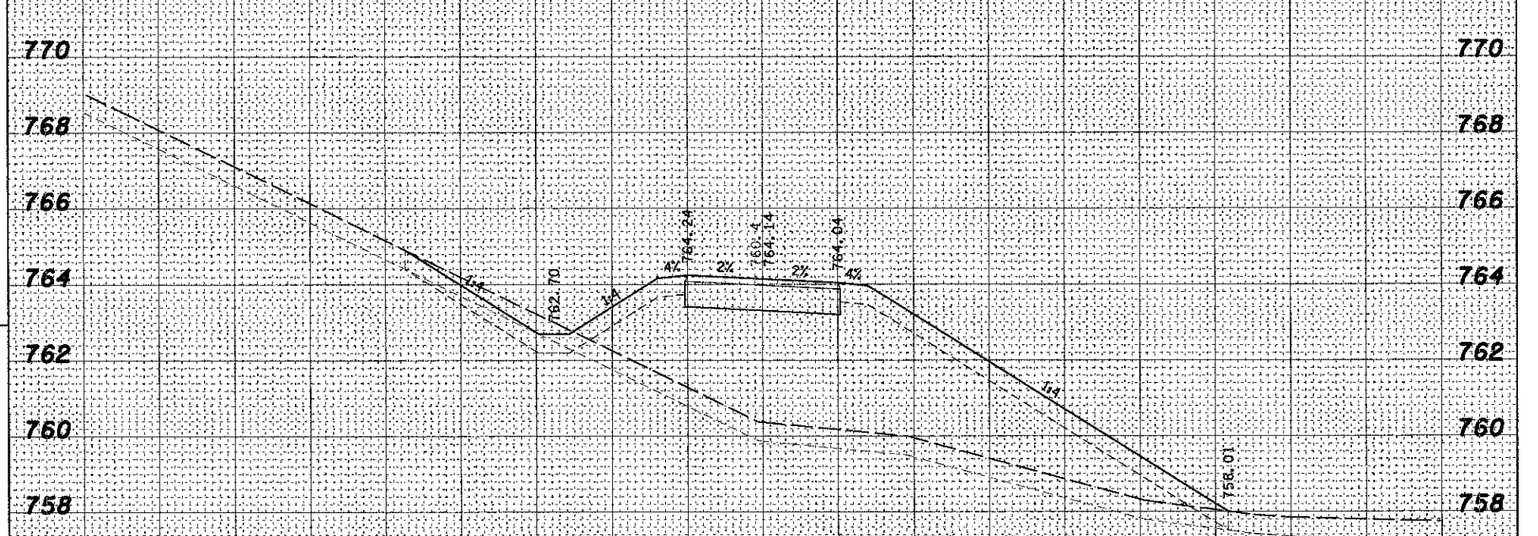

STA.12 + 50.00
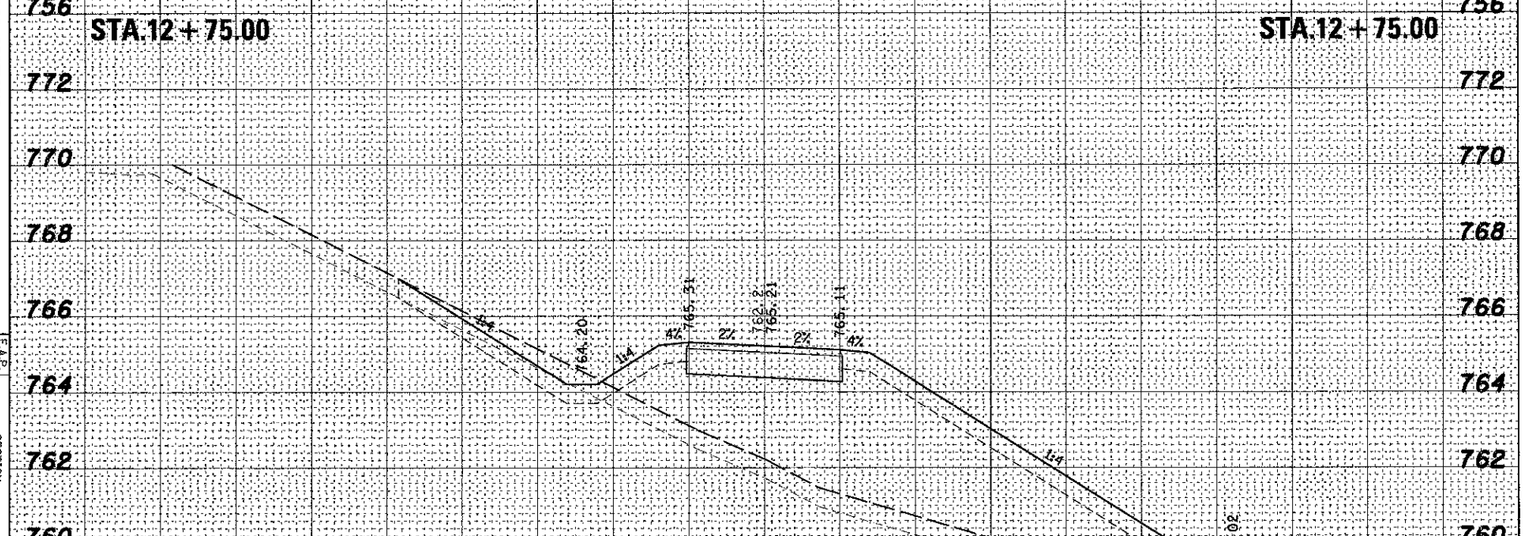
CUT = 3.7 S.F.
FILL = 94.3 S.F.
TOPSOIL STRIP. = 27.6 S.F.