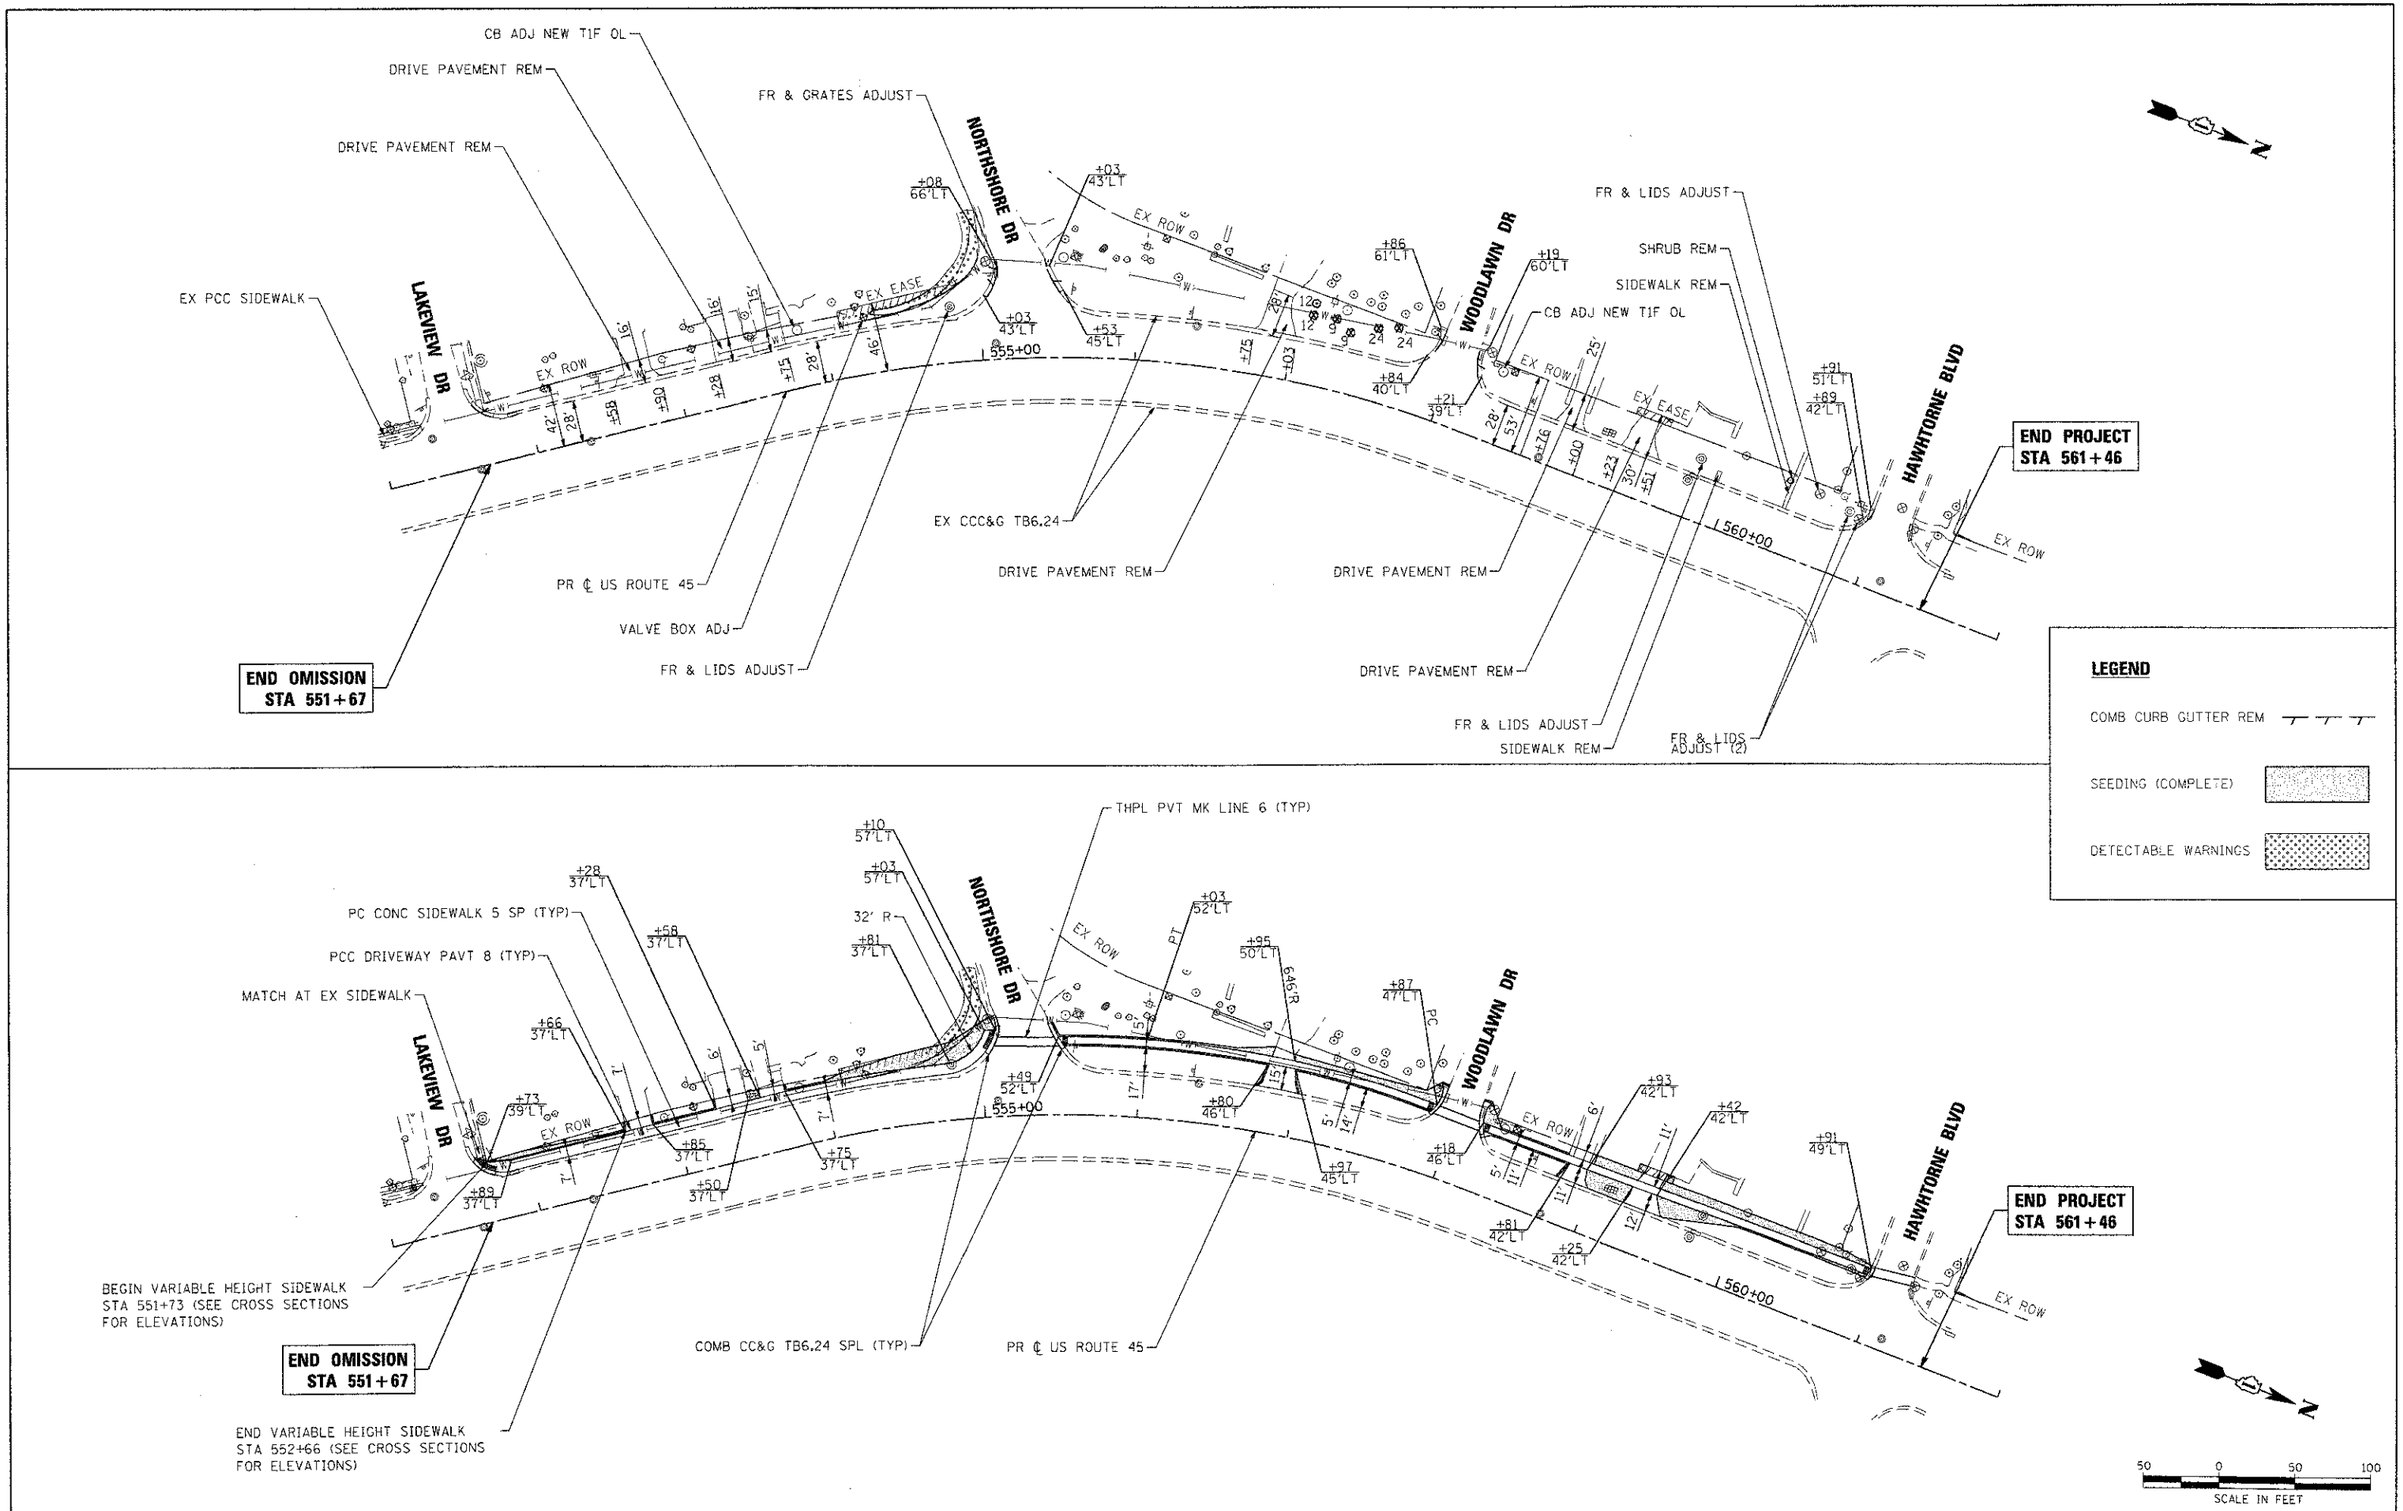

HRGreen.com Illinois Professional Design Firm # 184-001322 HRGreen	USER NAME = JStrzel	DESIGNED - JJS	REVISED -	VILLAGE OF MUNDELEIN	US ROUTE 45 SIDEWALK IMPROVEMENTS EXISTING AND PROPOSED CONDITIONS	F.A.U. RTE.	SECTION	COUNTY	TOTAL SHEETS / SHEET NO.
		DRAWN - JJS	REVISED -			344	08-00083-00-SW	LAKE	49 / 9
	PLOT SCALE = 1'=50'	CHECKED - AC	REVISED -					CONTRACT NO. 63725	
	PLOT DATE = 6/4/2012	DATE -	REVISED -		SCALE: 1"=50' SHEET NO. 4 OF 4 SHEETS STA. 551+67 TO STA. 561+46			ILLINOIS FED. AID PROJECT	