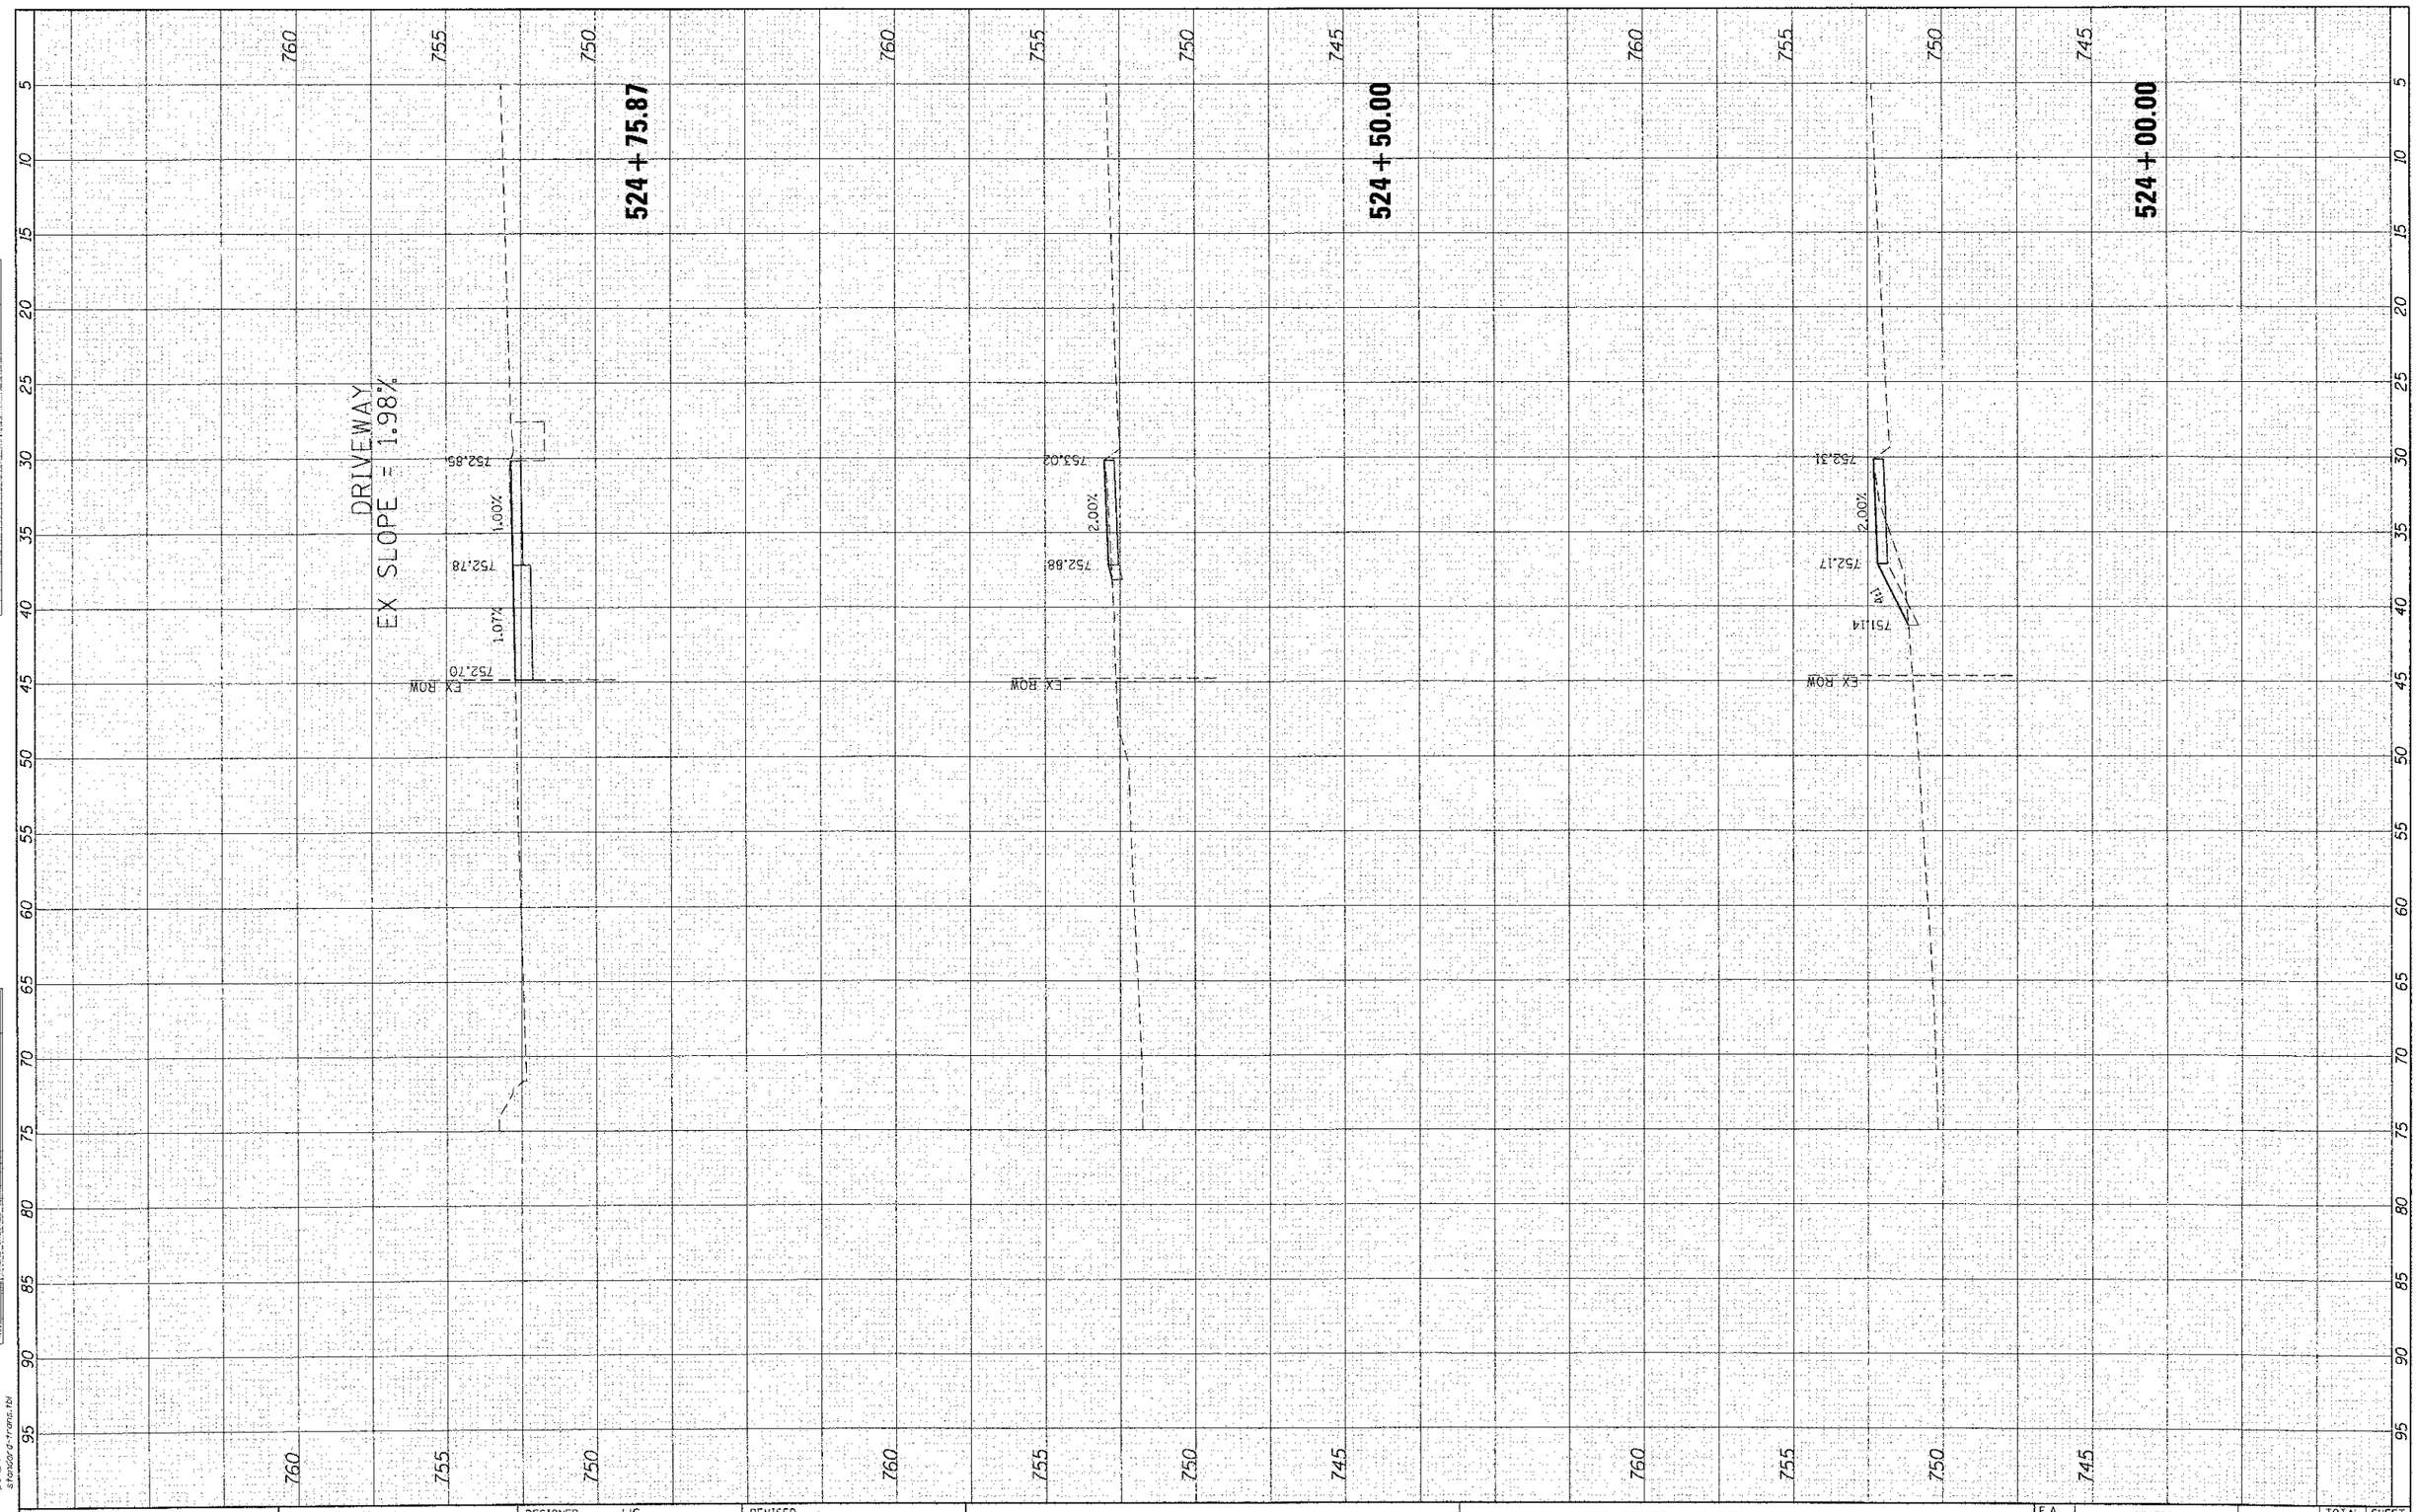

FINAL SURVEY	SURVEYED	BY
	PLOTTED	DATE
NOTE BOOK	TEMPLATE	
NO.	AREAS	
	AREAS CHECKED	

ORIGINAL SURVEY	SURVEYED	BY
	PLOTTED	DATE
NOTE BOOK	TEMPLATE	
NO.	AREAS	
	AREAS CHECKED	

COMPANY NAME: HR GREEN, INC.
PROJECT CONTACT: B. EMMERICH
CLIENT: VILLAGE OF MUNDELEIN
DATE PLOTTED: 6/4/2012 11:11:32 PM
FILE NAME: 8610308-XSC-USR5.dgn
PLOT DRIVER: ctb4doit.ctb
PEN TABLE: stnd2dgn-trans.tbl

HRGreen
HRGreen.com
Illinois Professional Design Firm
184-001322

USER NAME = JStrzal	DESIGNED - JJS	REVISED -
	DRAWN - JJS	REVISED -
PLOT SCALE = 10H:5V	CHECKED - AC	REVISED -
PLOT DATE = 6/4/2012	DATE -	REVISED -

VILLAGE OF MUNDELEIN

US ROUTE 45 SIDEWALK IMPROVEMENTS
CROSS SECTIONS

SCALE: 10H:5V | SHEET NO. 18 OF 33 SHEETS | STA. 524+00.00 TO STA. 524+75.87

F.A. RTE.	SECTION	COUNTY	TOTAL SHEETS	SHEET NO.
344	08-00083-00-SW	LAKE	49	34
		CONTRACT NO. 63725		
FED. ROAD DIST. NO.	ILLINOIS	FED. AID PROJECT 63725		