TYPICAL CROSS SECTION

STA. 22+60 TO STA. 22+62.87
STA. 22+62.87 (BK) = STA. 900+07.73 (AH)
STA. 900+07.73 TO STA. 903+04.9

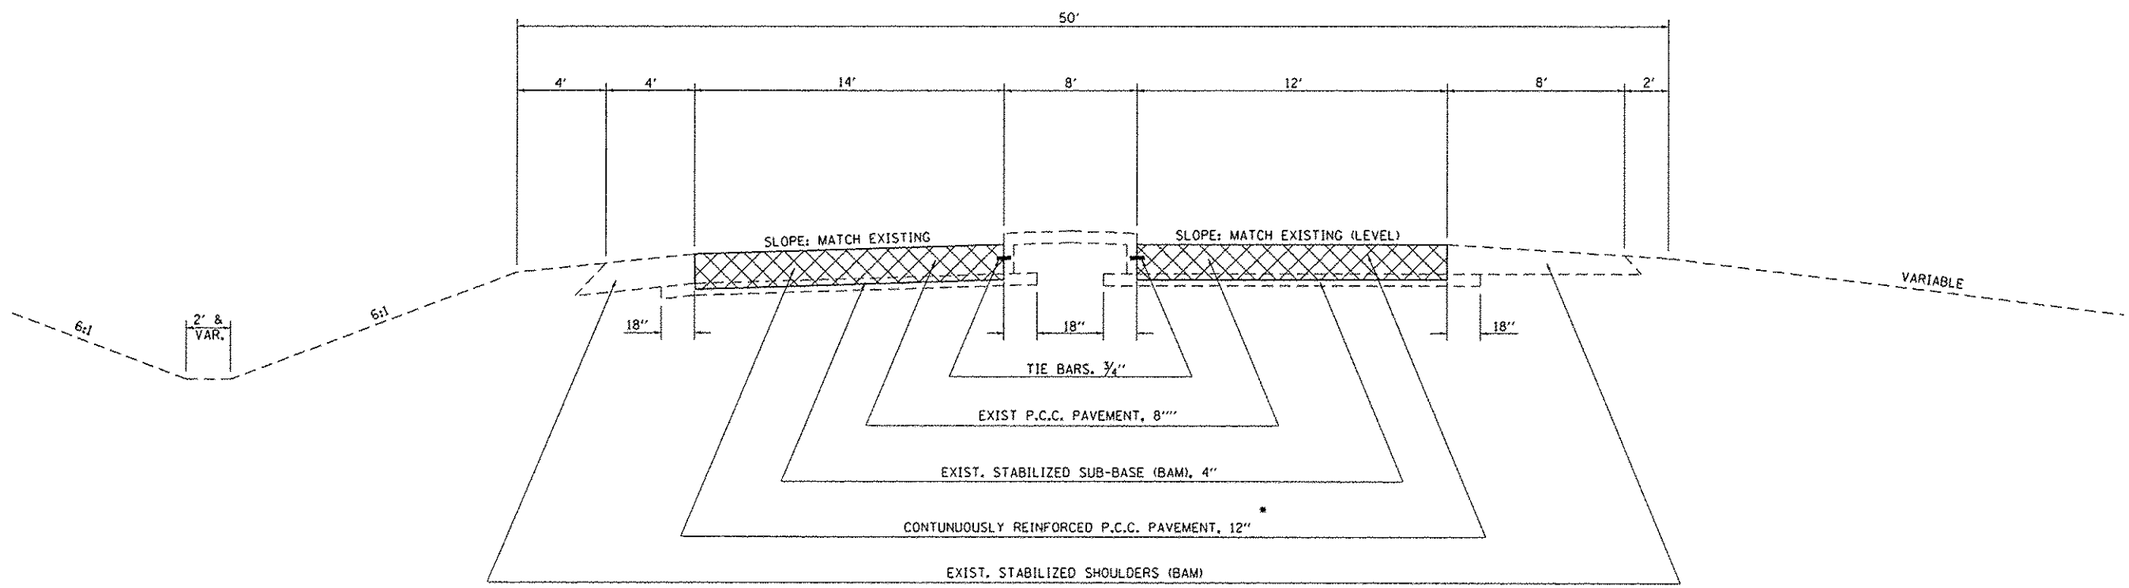

PAVEMENT & STABILIZED SUB-BASE REMOVAL

*NOTE:
THE ADDITIONAL EXCAVATION REQUIRED FOR THE 12" PAVEMENT SHALL BE INCLUDED IN THE COST OF THE PAVEMENT REMOVAL AND NO ADDITIONAL COMPENSATION WILL BE ALLOWED.

NOTE: NOT DRAWN TO SCALE

FILE NAME = c:\pw_work\pwidot\staffenmk\d0304889\D774577-sht-typicals.dgn	USER NAME = staffenmk	DESIGNED -	REVISED -	STATE OF ILLINOIS DEPARTMENT OF TRANSPORTATION	TYPICAL CROSS SECTION	F.A.I. RTE. 70	SECTION D7 PATCHING 2013-1	COUNTY FAYETTE	TOTAL SHEETS 5	SHEET NO. 4
		DRAWN -	REVISED -					CONTRACT NO. 74577		
	PLOT SCALE = 100.0000 ' / in.	CHECKED -	REVISED -							
	PLOT DATE = 5/3/2012	DATE -	REVISED -		SCALE: N/A SHEET 1 OF 1 SHEETS STA. TO STA.		ILLINOIS FED. AID PROJECT			