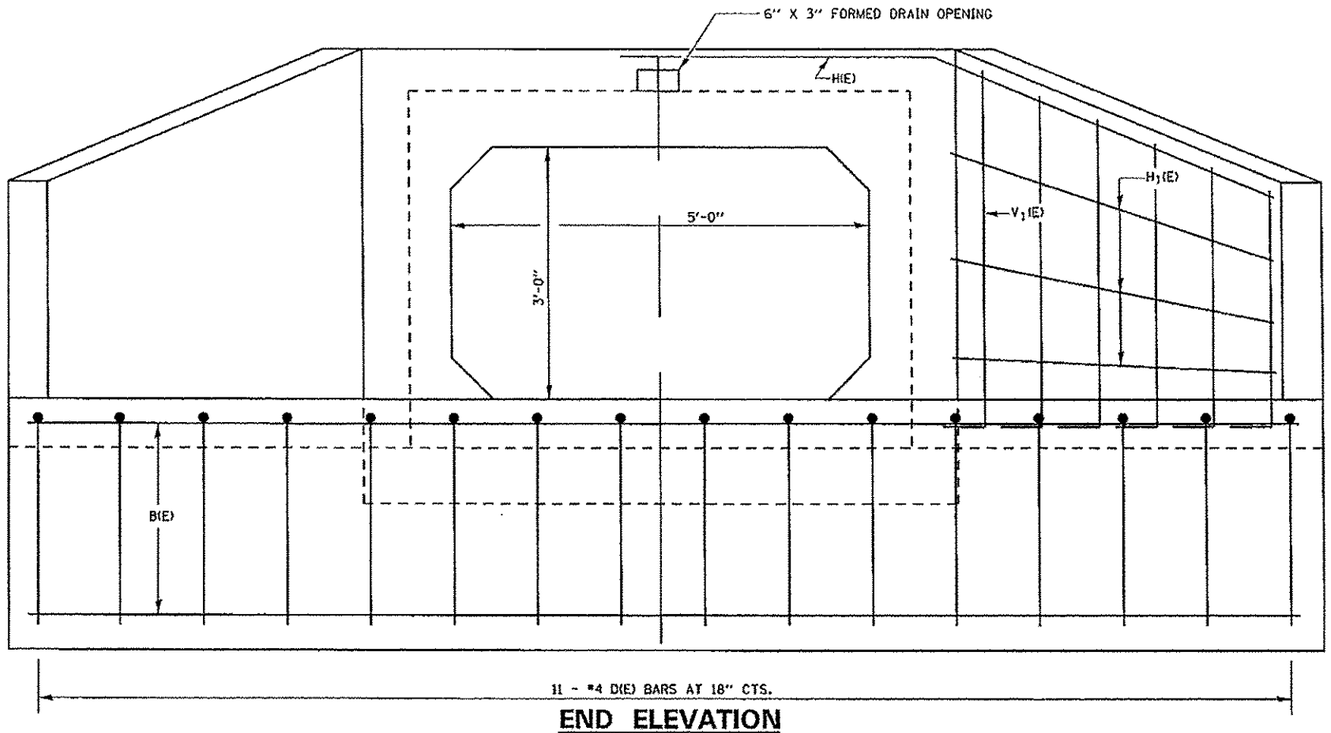

END ELEVATION

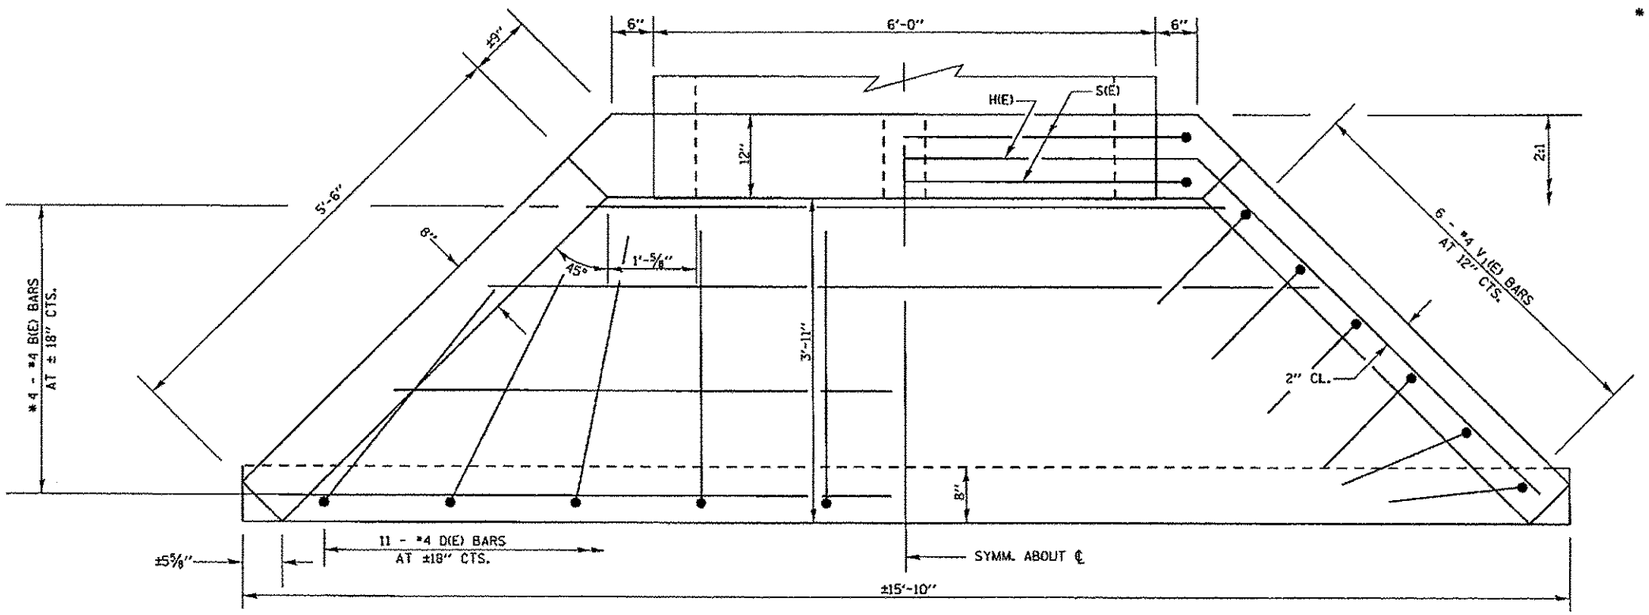

PLAN

* CUT OR BEND TO FIT

WORK THIS SHEET WITH SHEET 8 OF 9

FILE NAME = o:\pw_work\pwdot\halsteadtw\d0380771\d78322-sht-plan.dgn	USER NAME = halsteadtw	DESIGNED - TWH	REVISED -
		DRAWN - TWH	REVISED -
	PLOT SCALE = 1.7680 '/ in.	CHECKED -	REVISED -
SHT_PLAN	PLOT DATE = 5/17/2012	DATE -	REVISED -

STATE OF ILLINOIS
DEPARTMENT OF TRANSPORTATION

CAST-IN-PLACE APRON END
SECTION (SN 073-7075)

SCALE: | SHEET OF SHEETS | STA. | TO STA.

F.A.P. RTE.	SECTION	COUNTY	TOTAL SHEETS	SHEET NO.
322	6(1-1);1((-1)	PERRY	9	9
		CONTRACT NO. 78322		
		ILLINOIS FED. AID PROJECT		