7TH STREET

6TH STREET

HORTENSE STREET

BULL RUN CREEK

OM3-L 12" X 36"

OM3-R 12" X 36"

OM3-R 12" X 36"

OM3-L 12" X 36"

PROPOSED SUPERSTRUCTURE REPLACEMENT

MATACH EX TURF SHOULDER WIDTH (TYP)

TURF SHLD & PKWY RESTORATION (TYP)
TOPSOIL FURNISH AND PLACE, 6"
SEEDING, CLASS 2A
EROSION CONTROL BLANKET

48+27.8
38.9' LT

48+27.8
36.5' LT

49+61.89
36.9' LT

49+62.24
34.6' LT

51+35.61
35.1' LT

BM#3

BM#4

EX ROW

"ROAD CLOSED"

"BENKE PARK"

PROPOSED ℄ HORTENSE ST

BEGIN IMPROVEMENTS STA 49+40.00

END IMPROVEMENTS STA 50+75.00

2" STEEL PIPE

4" & VARIES (TYP)

GRVL PARKING

PROPOSED RECONSTRUCTION (TYP)
HOT-MIX ASPHALT SURFACE COURSE, MIX "C", N50-1 1/2
HOT-MIX ASPHALT BINDER COURSE, IL-19.0, N50-2 1/2"
AGGREGATE SUBGRADE IMPROVEMENT, 12"

REMOVE SIGN PANEL ASSEMBLY (TYP) - 4 EACH
(INCIDENTAL TO PAY ITEM 50101500
REMOVAL OF EXISTING SUPERSTRUCTURES)

NOTE:

SIGNS SHALL BE MOUNTED ON TYPE SM RAILING, STRIPES ON THE FACE OF THE SIGN SHALL SLOPE TOWARDS THE EDGE OF PAVEMENT ON BOTH SIDES OF THE ROADWAY (COST INCLUDED IN THE CONTRACT).

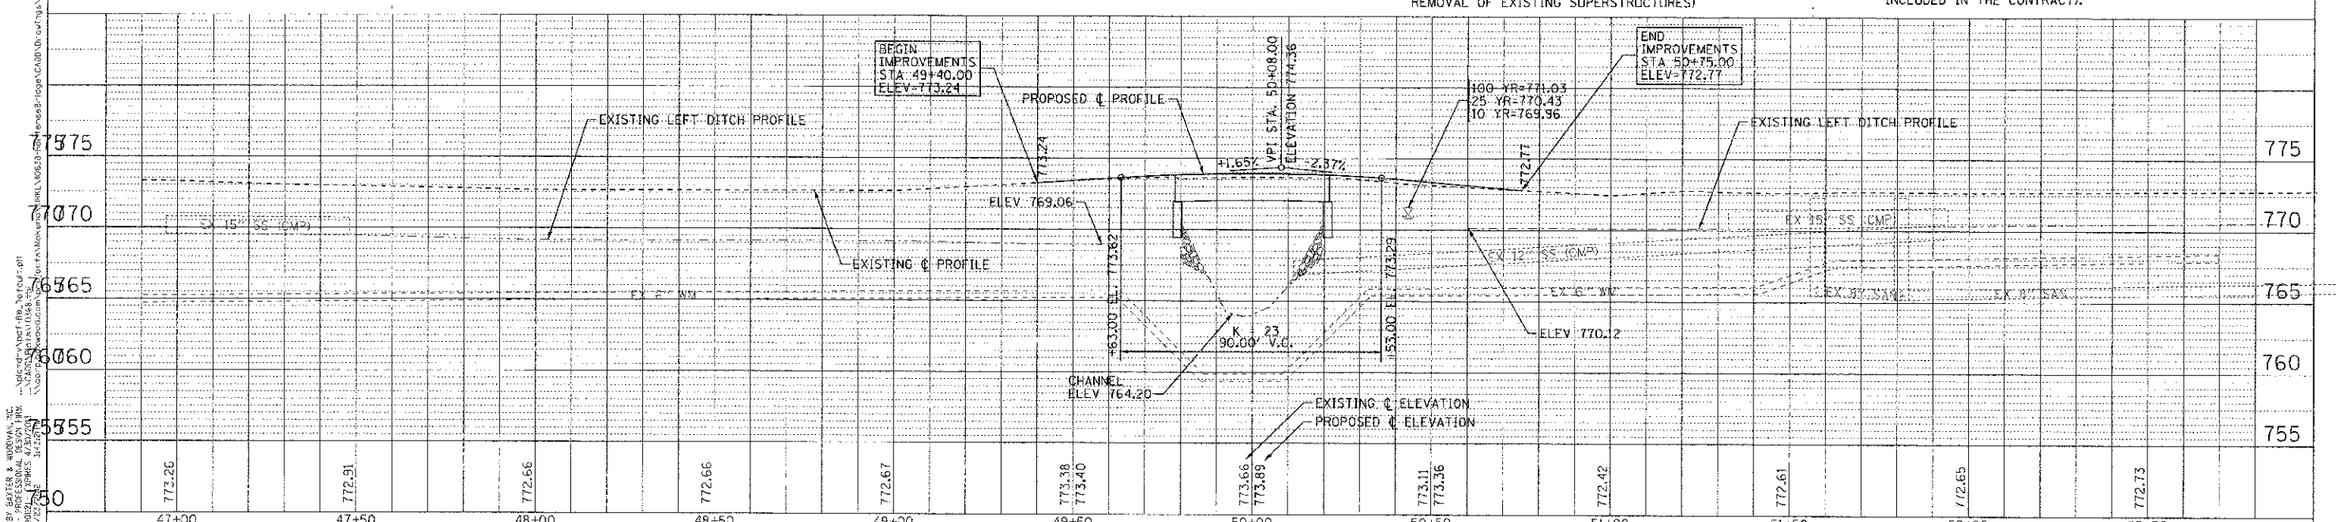

DESIGNED - CAC	REVISED -
DRAWN - BCD	REVISED -
CHECKED - TAO	REVISED -
DATE - 05/17/12	FILE - 110638-GE01.sht

VILLAGE OF KIRKLAND
HORTENSE ST BRIDGE OVER
BULL RUN CREEK

ROADWAY PLAN

SCALE: H: 1"=20' V: 1"=5' STA. 47+00 TO STA. 52+50

MUN. ST.	SECTION	COUNTY	TOTAL SHEETS	SHEET NO.
1090	10-00008-00-BR	DEKALB	20	8
		CONTRACT NO. 87532		
FED. ROAD DIST. NO. 3	ILLINOIS FED. AID PROJECT	RRP-0371(043)		

COPYRIGHT © 2012 BY BAXTER & WOODMAN, INC
STATE OF ILLINOIS
LICENSE NO. - 184-001277 EXPIRES 4/30/2013