GENERAL NOTES:

1. PERFORM ALL WORK IN STRICT ACCORDANCE WITH THE NATIONAL ELECTRIC CODE, 2008 EDITION.
2. CONTRACTOR SHALL PERFORM WORK AND PROVIDE MATERIALS IN ACCORDANCE WITH CURRENT ILLINOIS DEPARTMENT OF TRANSPORTATION (IDOT) STANDARDS.

KEYED NOTES: (X)

1. EXISTING POLE AND FOUNDATION SHALL BE REMOVED. AMEREN SHALL REMOVE AND LEGALLY DISPOSE OF POLES. CONTRACTOR SHALL REMOVE ENTIRE FOUNDATION AND BACKFILL, COMPACTING IN 6" LIFTS. BACKFILL WITH MATERIAL SAVED FROM EXCAVATION OF NEW LIGHT POLE FOUNDATIONS AND HAND HOLES AS SHOWN ON SHEET E-101.
2. CONTRACTOR SHALL RESTORE SURFACE TO MATCH THAT OF ADJACENT CONCRETE SIDEWALK.
3. CONTRACTOR SHALL LEVEL AND RESEED (CLASS 1A) AREA DISTURBED BY POLE FOUNDATION REMOVAL IN ACCORDANCE WITH IDOT STANDARD SPECIFICATIONS SECTION 250.

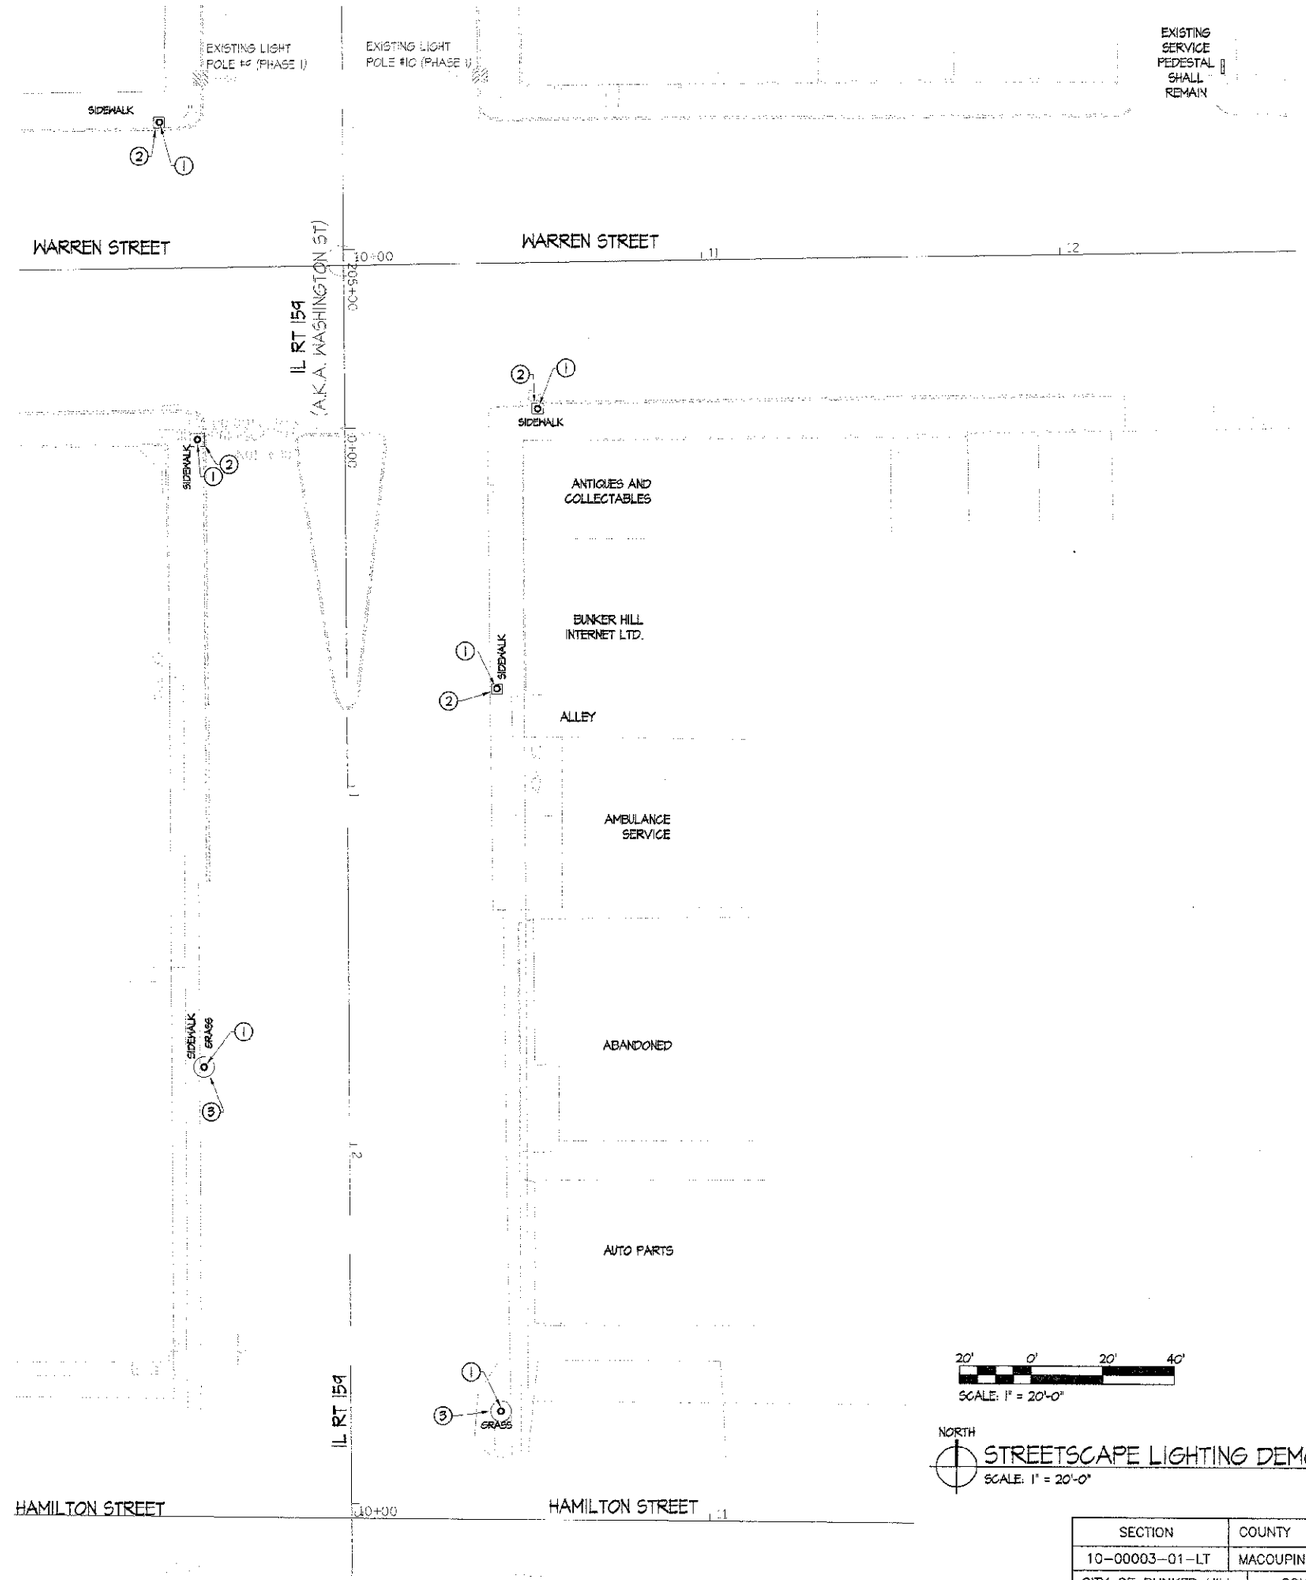

STREETSCAPE LIGHTING DEMOLITION

SCALE: 1" = 20'-0"

SECTION	COUNTY	TOTAL SHEETS	SHEET NO.
10-00003-01-LT	MACOUPIN	6	2
CITY OF BUNKER HILL	CONTRACT 93580		

HENEGHAN AND ASSOCIATES, P.C.
ENGINEERS * SURVEYORS
1004 STATE HIGHWAY 16,
JERSEYVILLE, IL
PH (618-498-5418
DESIGN FIRM NO. 184-002892
EXPIRES APRIL 30, 2013

CONSULTANTS

HURST-ROSCHE ENGINEERS INC.
PROFESSIONAL DESIGN NUMBER: 184-000295
1400 E. TREMONT
HILLSBORO, IL
PH: 217.532.3959
F: 217.532.3212

8437 STEELECREST LANE
TROY, IL
PH: 618.667.0000
F: 618.667.0001

BOYD C. POLNER
062-049939
LICENSED PROFESSIONAL ENGINEER
STATE OF ILLINOIS

SIGNATURE
DATE 3/30/2012
LICENSE EXPIRES 11/30/2013

BUNKER HILL STREET LIGHTING REPLACEMENT
BUNKER HILL, MACOUPIN COUNTY, ILLINOIS

MARK	DATE	DESCRIPTION

DATE: 03/20/12
PROJECT NO: 153-4191

DESIGN:	DRAWN:	CHECK:
BG	BG	BCP

STREETSCAPE LIGHTING DEMOLITION

ED-101

© 2011 HURST-ROSCHE ENGINEERS INC