F.A.S. RTE.	SECTION	COUNTY	TOTAL SHEETS	SHEET NO.
1517(2)RS-3 (3)RS-4		MCLEAN	223	67
STA. _____	TO STA. _____			
FED. ROAD DIST. NO. _	ILLINOIS	FED. AID PROJECT		

66383

N

50 0 50 100
SCALE IN FEET

PLAN
SURVEYED
PLOTTED
DRAWN BY
ALIGNMENT CHECKED
STRUCTURE NOTATIONS CHKD
NOTE BOOK
NO.
CADD FILE NAME
BY
DATE

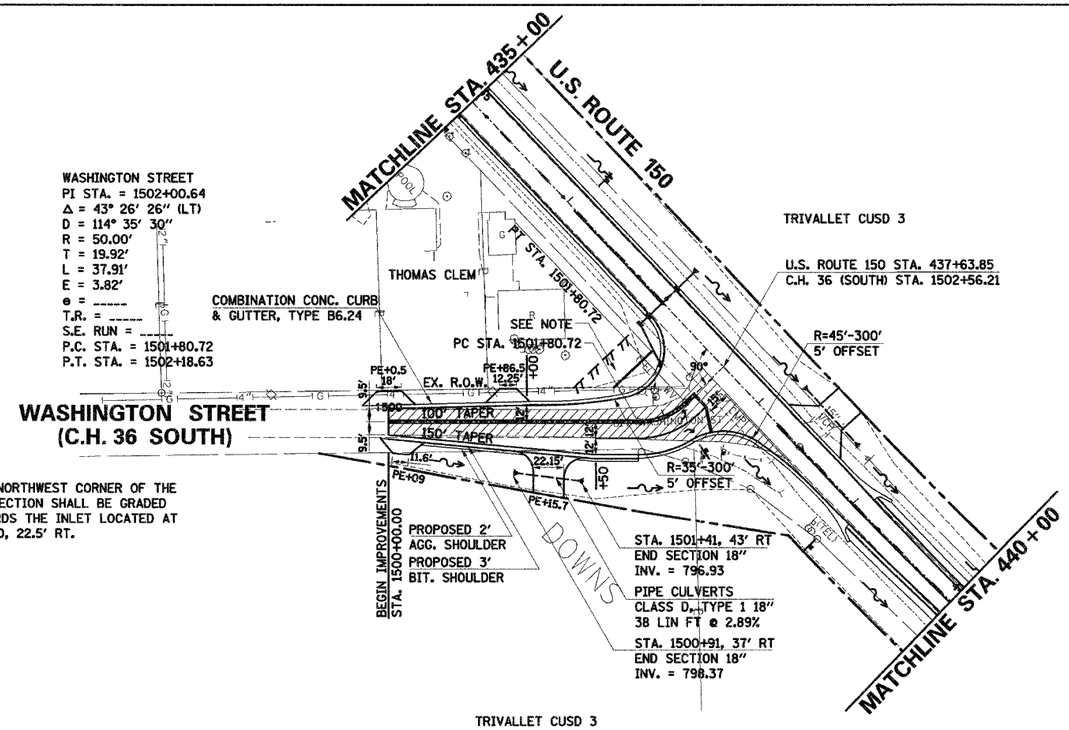

LEGEND

- EXISTING R.O.W.
- PROPOSED R.O.W.
- TEMPORARY EASEMENT
- FLOW ARROW
- CONSTRUCTION LIMITS
- PAVEMENT REMOVAL
- TREE REMOVAL

PROFILE
SURVEYED
PLOTTED
DRAWN BY
ALIGNMENT CHECKED
STRUCTURE NOTATIONS CHKD
NOTE BOOK
NO.
BY
DATE

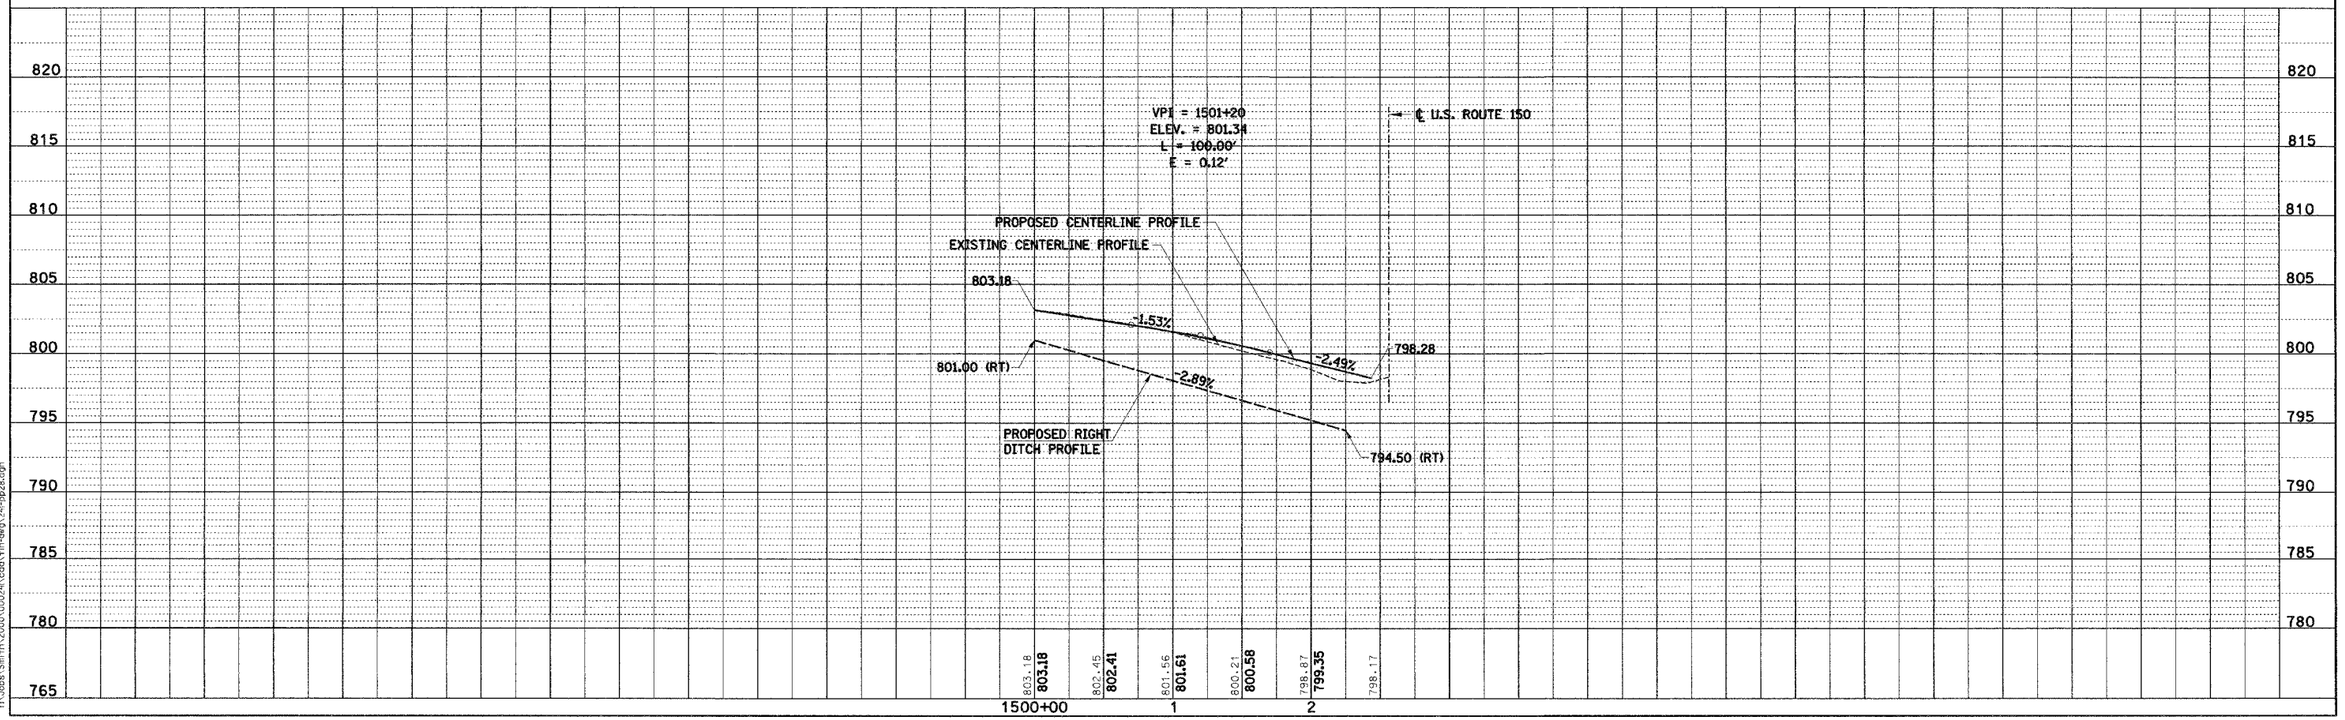

WASHINGTON STREET (C.H. 36 SOUTH) STA. 1500+00 TO STA. 1502+56.21 – PLAN AND PROFILE

REVISED
7-17-06
SHEETS

COMPANY NAME: SEC Inc.
PROJECT CONTACT: TONY SIMMONS
CLIENT: IDOT
7/4/2006 12:18:30 PM
Y:\Jobs\Sec1m\2000\00024h\cadd\fin-dwg\245-pp28.dgn