F.A.P. RTE.	SECTION	COUNTY	TOTAL SHEETS	SHEET NO.
701	(128BR)I-1	TAZEWELL	30	9
STA.	TO STA.			
EXISTING CONDITIONS:				
CONTRACT NO. 68484				

Notes

1. *All signs required will be supplied to the contractor by I.D.O.T.*
2. *The contractor shall furnish the posts AND erect signs at the locations shown on this sheet, as directed by the R.E./R.T. The posts shall remain the property of the contractor.*
3. *The contractor shall give Illinois Department of Transportation, Bureau of Operations two weeks notice for signs. The contractor shall pick up the signs at the location given in the Special Provisions AND return them upon completion of the contract.*
4. *The above noted work shall be paid for at the contract unit price, Lump Sum, for Wide Load Signing AND no other compensation will be allowed.*
5. *Sign spacing will be 400' or to fit field conditions.*
6. *The height to the bottom of the lowest sign shall not be less than 6'.*

PLAN	BY	DATE
SURVEYED		
PROPOSED		
NOTE BOOK	ALIGNMENT CHECKED	
	PROPOSED MARKED	
NO.	CADD FILE NAME	

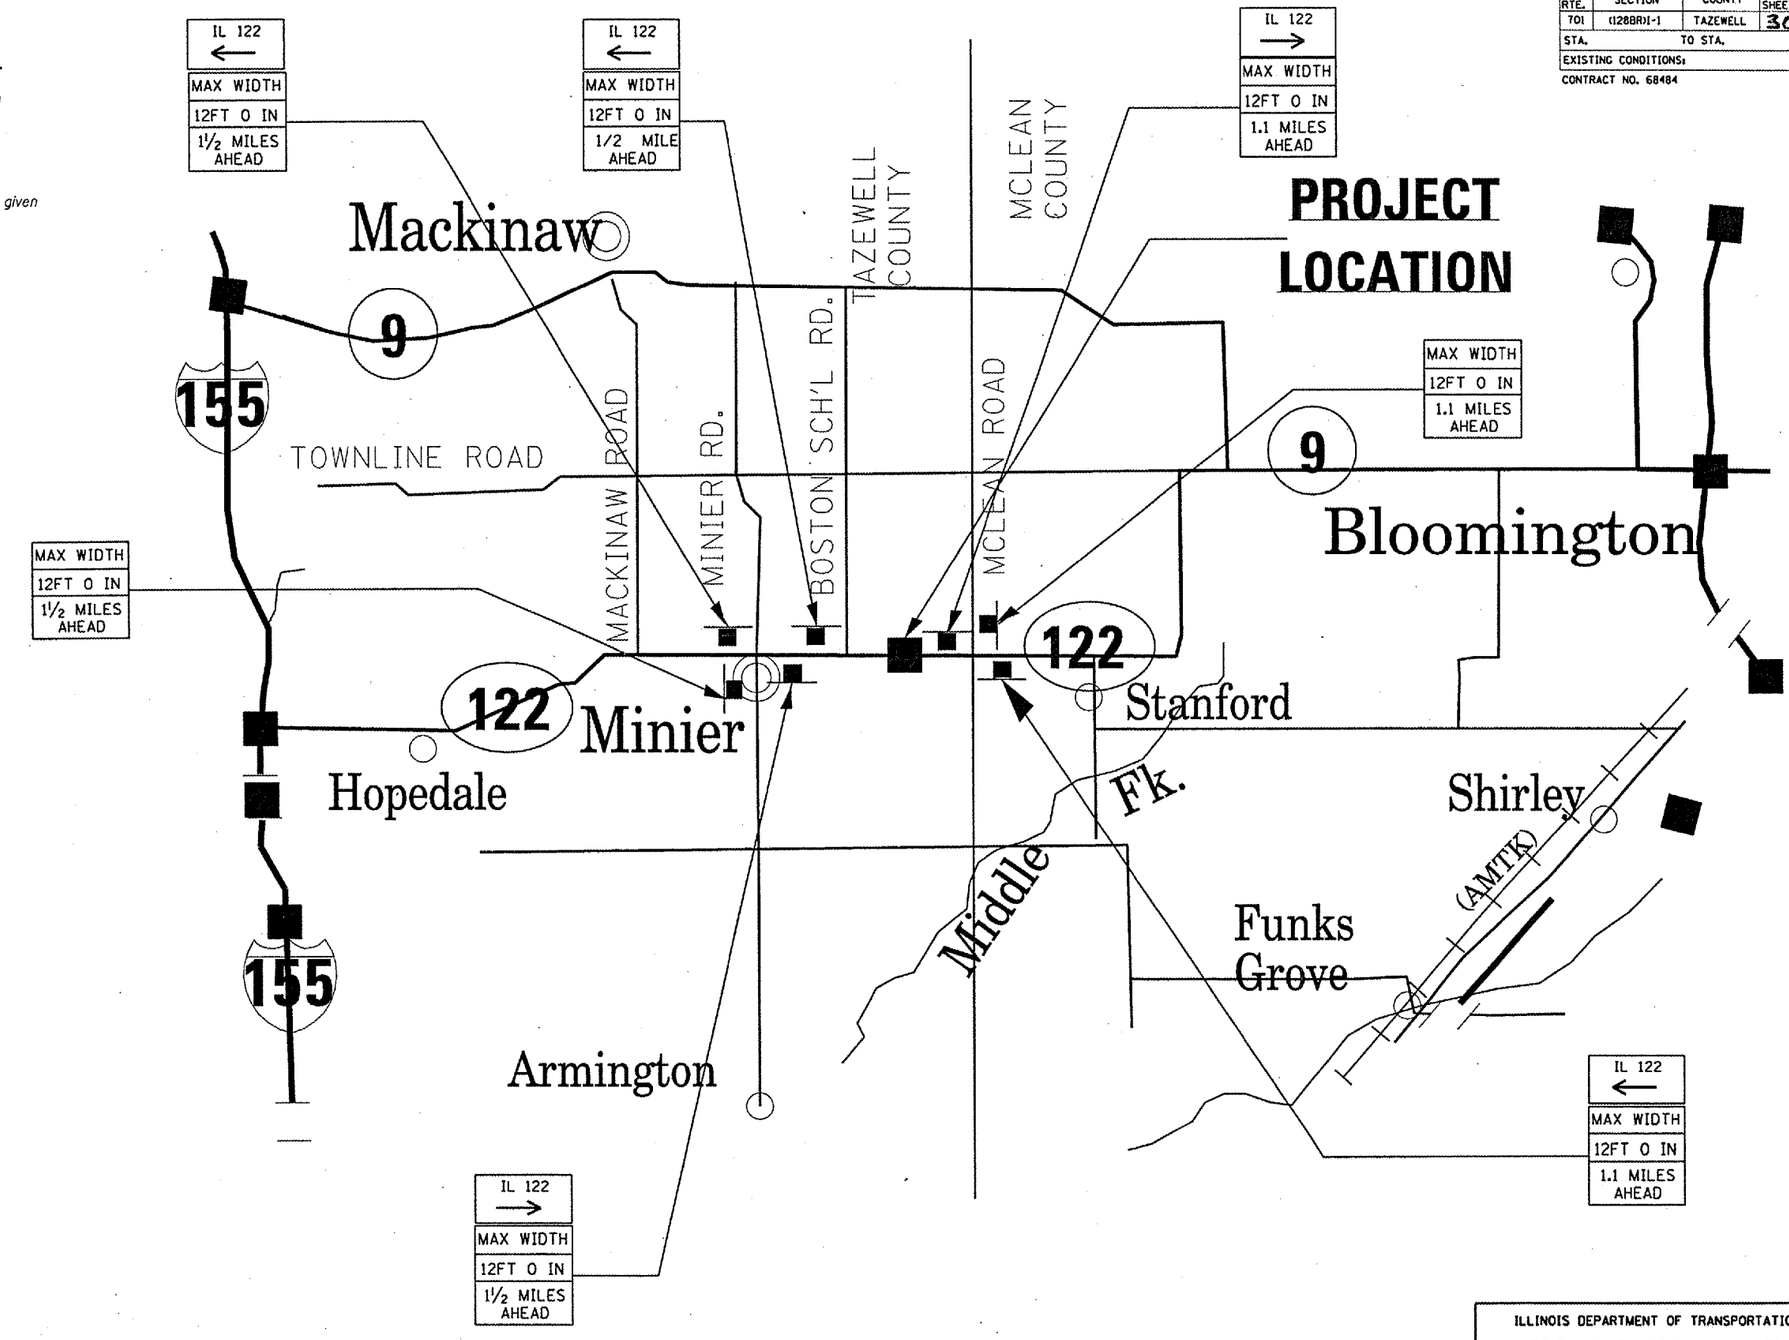

SIGNS REQUIRED

MAX WIDTH / 12FT 0 IN / 1.1 MILES AHEAD	(3)
MAX WIDTH / 12FT 0 IN / 1½ MILES AHEAD	(3)
MAX WIDTH / 12FT 0 IN / 1/2 MILE AHEAD	(1)
IL 122 →	(2)
IL 122 ←	(3)

REVISED 7-21-06 SHEET

BRIDGE DECK REPLACEMENT
IL RT 122 OVER SUGAR CREEK

REVISIONS	
NAME	DATE

ILLINOIS DEPARTMENT OF TRANSPORTATION

WIDE LOAD SIGN LOCATION

F.A.P. RTE. 701
SECTION (128BR)I-1
TAZEWELL COUNTY

SCALE: NONE — DRAWN BY: KBF

DATE: 03/24/2006 — CHECKED BY: AJE

PLOT DATE: •DATE-TIME•

•$DATE$•
•DATE-TIME•
•DGN-SPEC•
•DGN•
•RSF•