F.A.U. ROUTE	SECTION	COUNTY		
1225	(12,12)RS-4	LAKE	36	20
STA.		TO STA.		
FED. ROAD DIST. NO. 7	ILLINOIS	FEDERAL		

60819

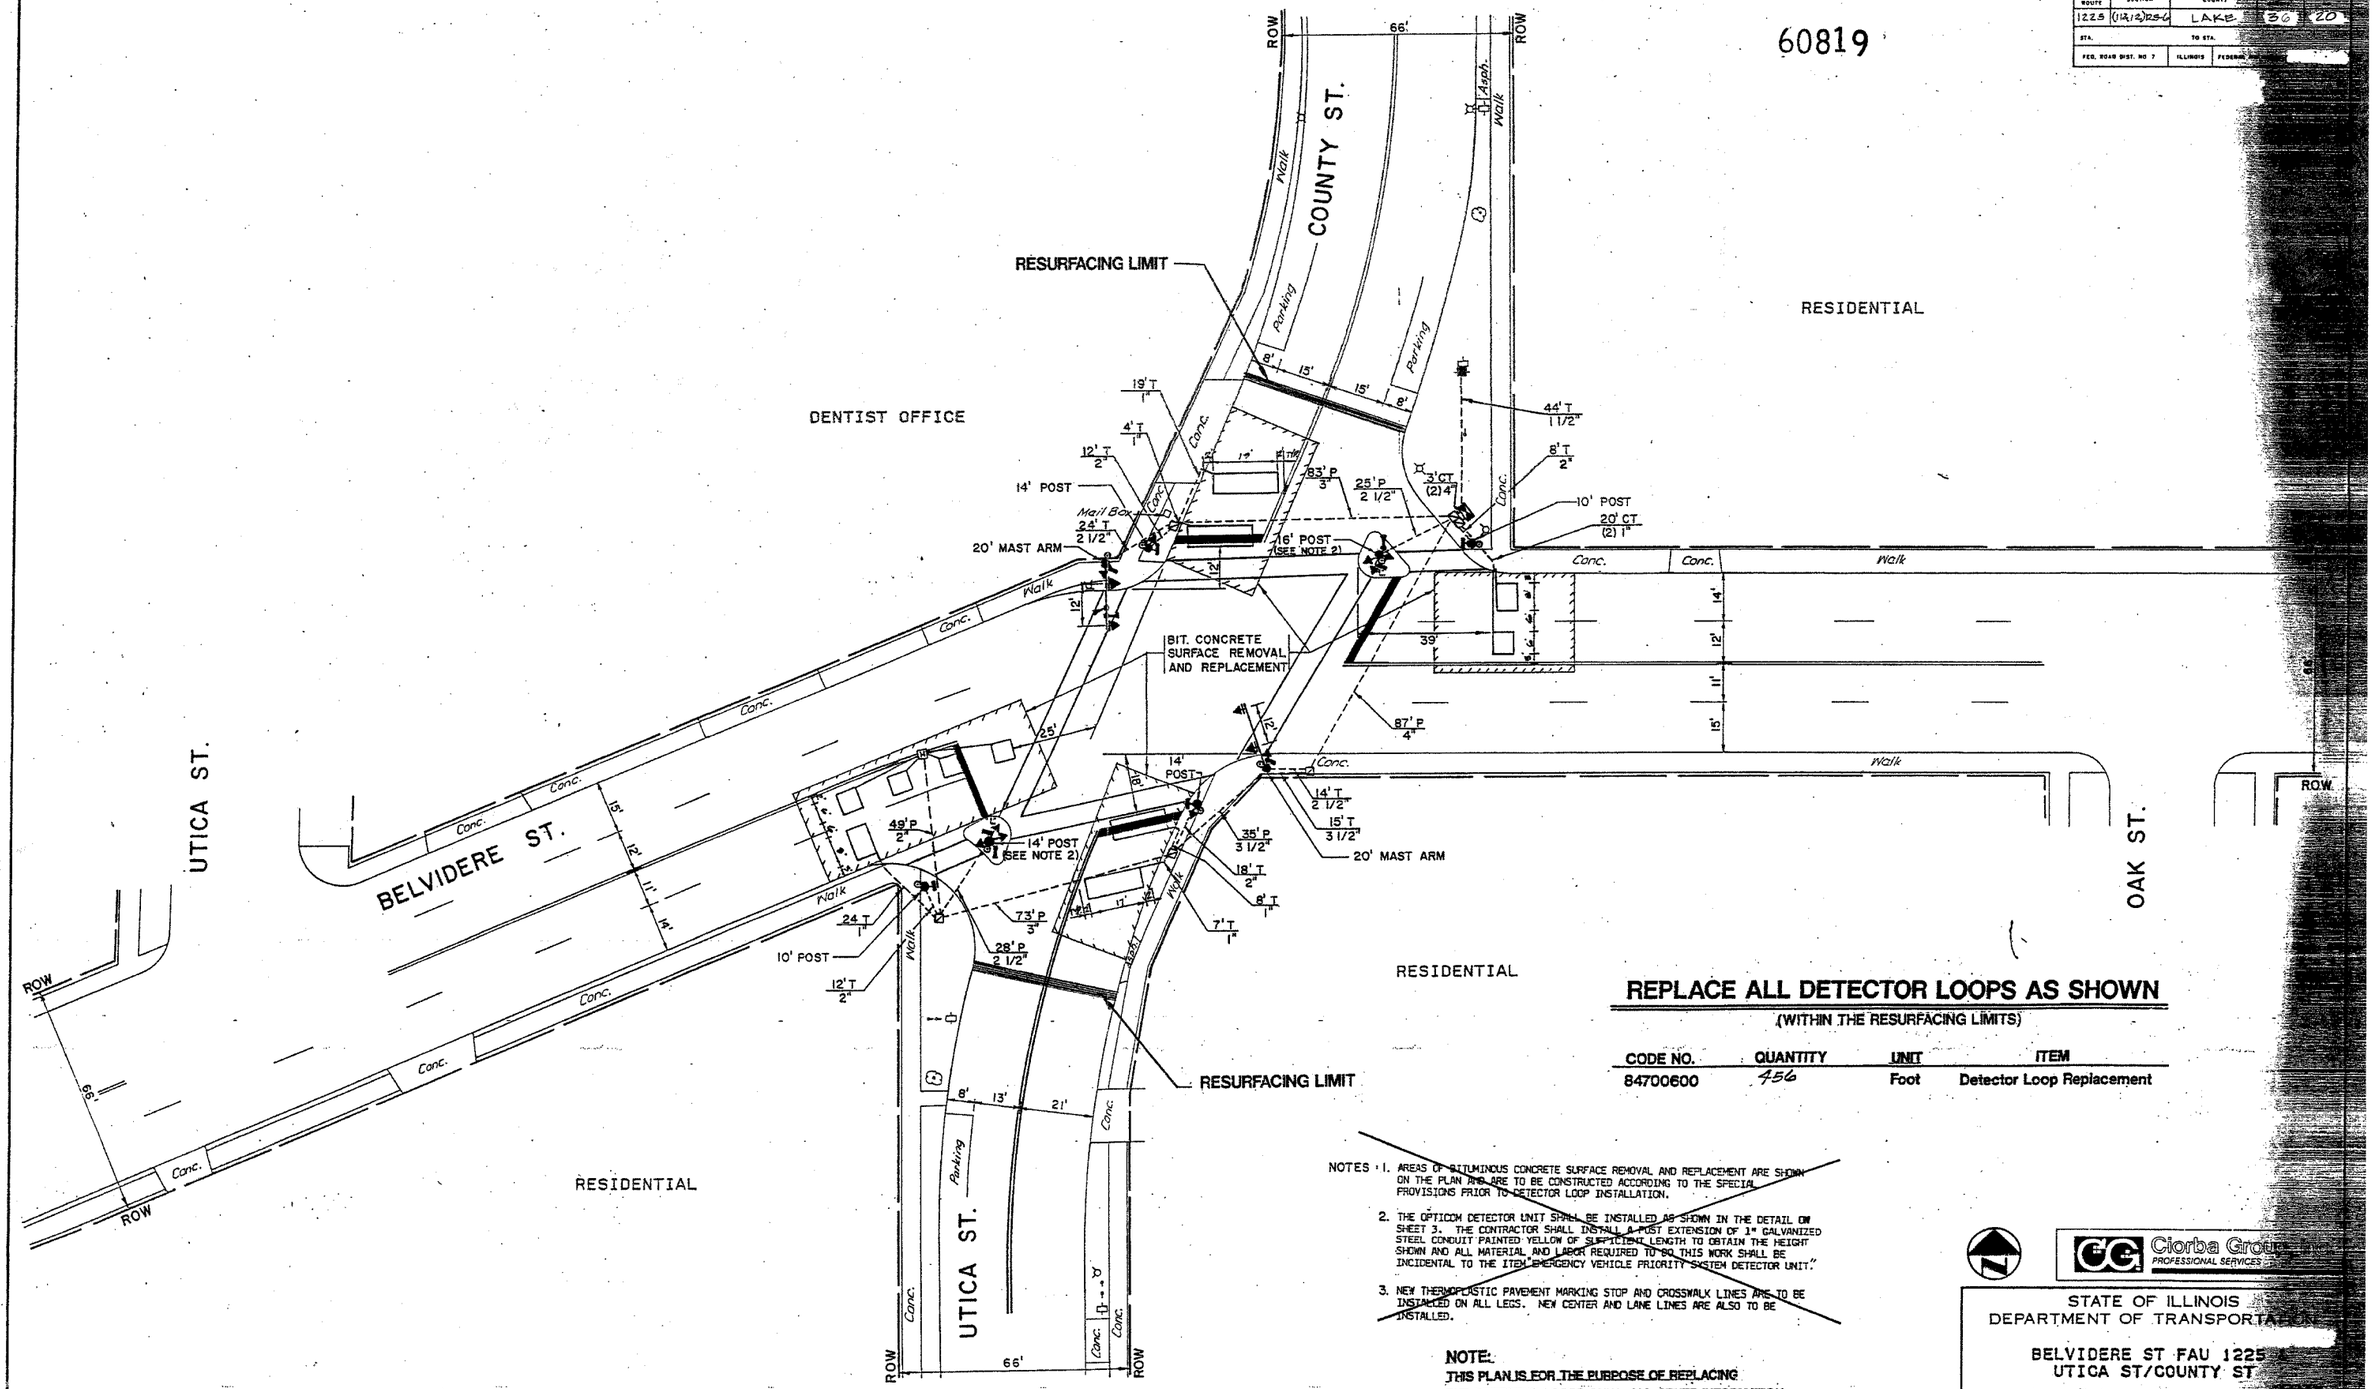

REPLACE ALL DETECTOR LOOPS AS SHOWN

(WITHIN THE RESURFACING LIMITS)

CODE NO.	QUANTITY	UNIT	ITEM
84700600	456	Foot	Detector Loop Replacement

NOTES :

1. AREAS OF BITUMINOUS CONCRETE SURFACE REMOVAL AND REPLACEMENT ARE SHOWN ON THE PLAN AND ARE TO BE CONSTRUCTED ACCORDING TO THE SPECIAL PROVISIONS PRIOR TO DETECTOR LOOP INSTALLATION.
2. THE OPTICOM DETECTOR UNIT SHALL BE INSTALLED AS SHOWN IN THE DETAIL ON SHEET 3. THE CONTRACTOR SHALL INSTALL A POST EXTENSION OF 1" GALVANIZED STEEL CONDUIT PAINTED YELLOW OF SUFFICIENT LENGTH TO OBTAIN THE HEIGHT SHOWN AND ALL MATERIAL AND LABOR REQUIRED TO DO THIS WORK SHALL BE INCIDENTAL TO THE ITEM "EMERGENCY VEHICLE PRIORITY SYSTEM DETECTOR UNIT."
3. NEW THERMOPLASTIC PAVEMENT MARKING STOP AND CROSSWALK LINES ARE TO BE INSTALLED ON ALL LEGS. NEW CENTER AND LANE LINES ARE ALSO TO BE INSTALLED.

NOTE:
THIS PLAN IS FOR THE PURPOSE OF REPLACING THE DETECTOR LOOPS ONLY. ALL OTHER INFORMATION SHOWN IS NOT RELATED AND WILL BE DISREGARDED.

Ciorba Group
PROFESSIONAL SERVICES

STATE OF ILLINOIS
DEPARTMENT OF TRANSPORTATION

BELVIDERE ST FAU 1225
UTICA ST/COUNTY ST

DETECTOR LOOP REPLACEMENT

SCALE 1" = 20'
DRAWN BY
DATE
CHECKED BY
JOB NO.