62300 • (1818, ETC, 2324.6-1P)R-8

F.A.I. RTE.	SECTION	COUNTY	TOTAL SHEETS	SHEET NO.
94/90 •		COOK	556	211
STA.		TO STA.		
FED. ROAD DIST. NO.	ILLINOIS	FED. AID PROJECT		

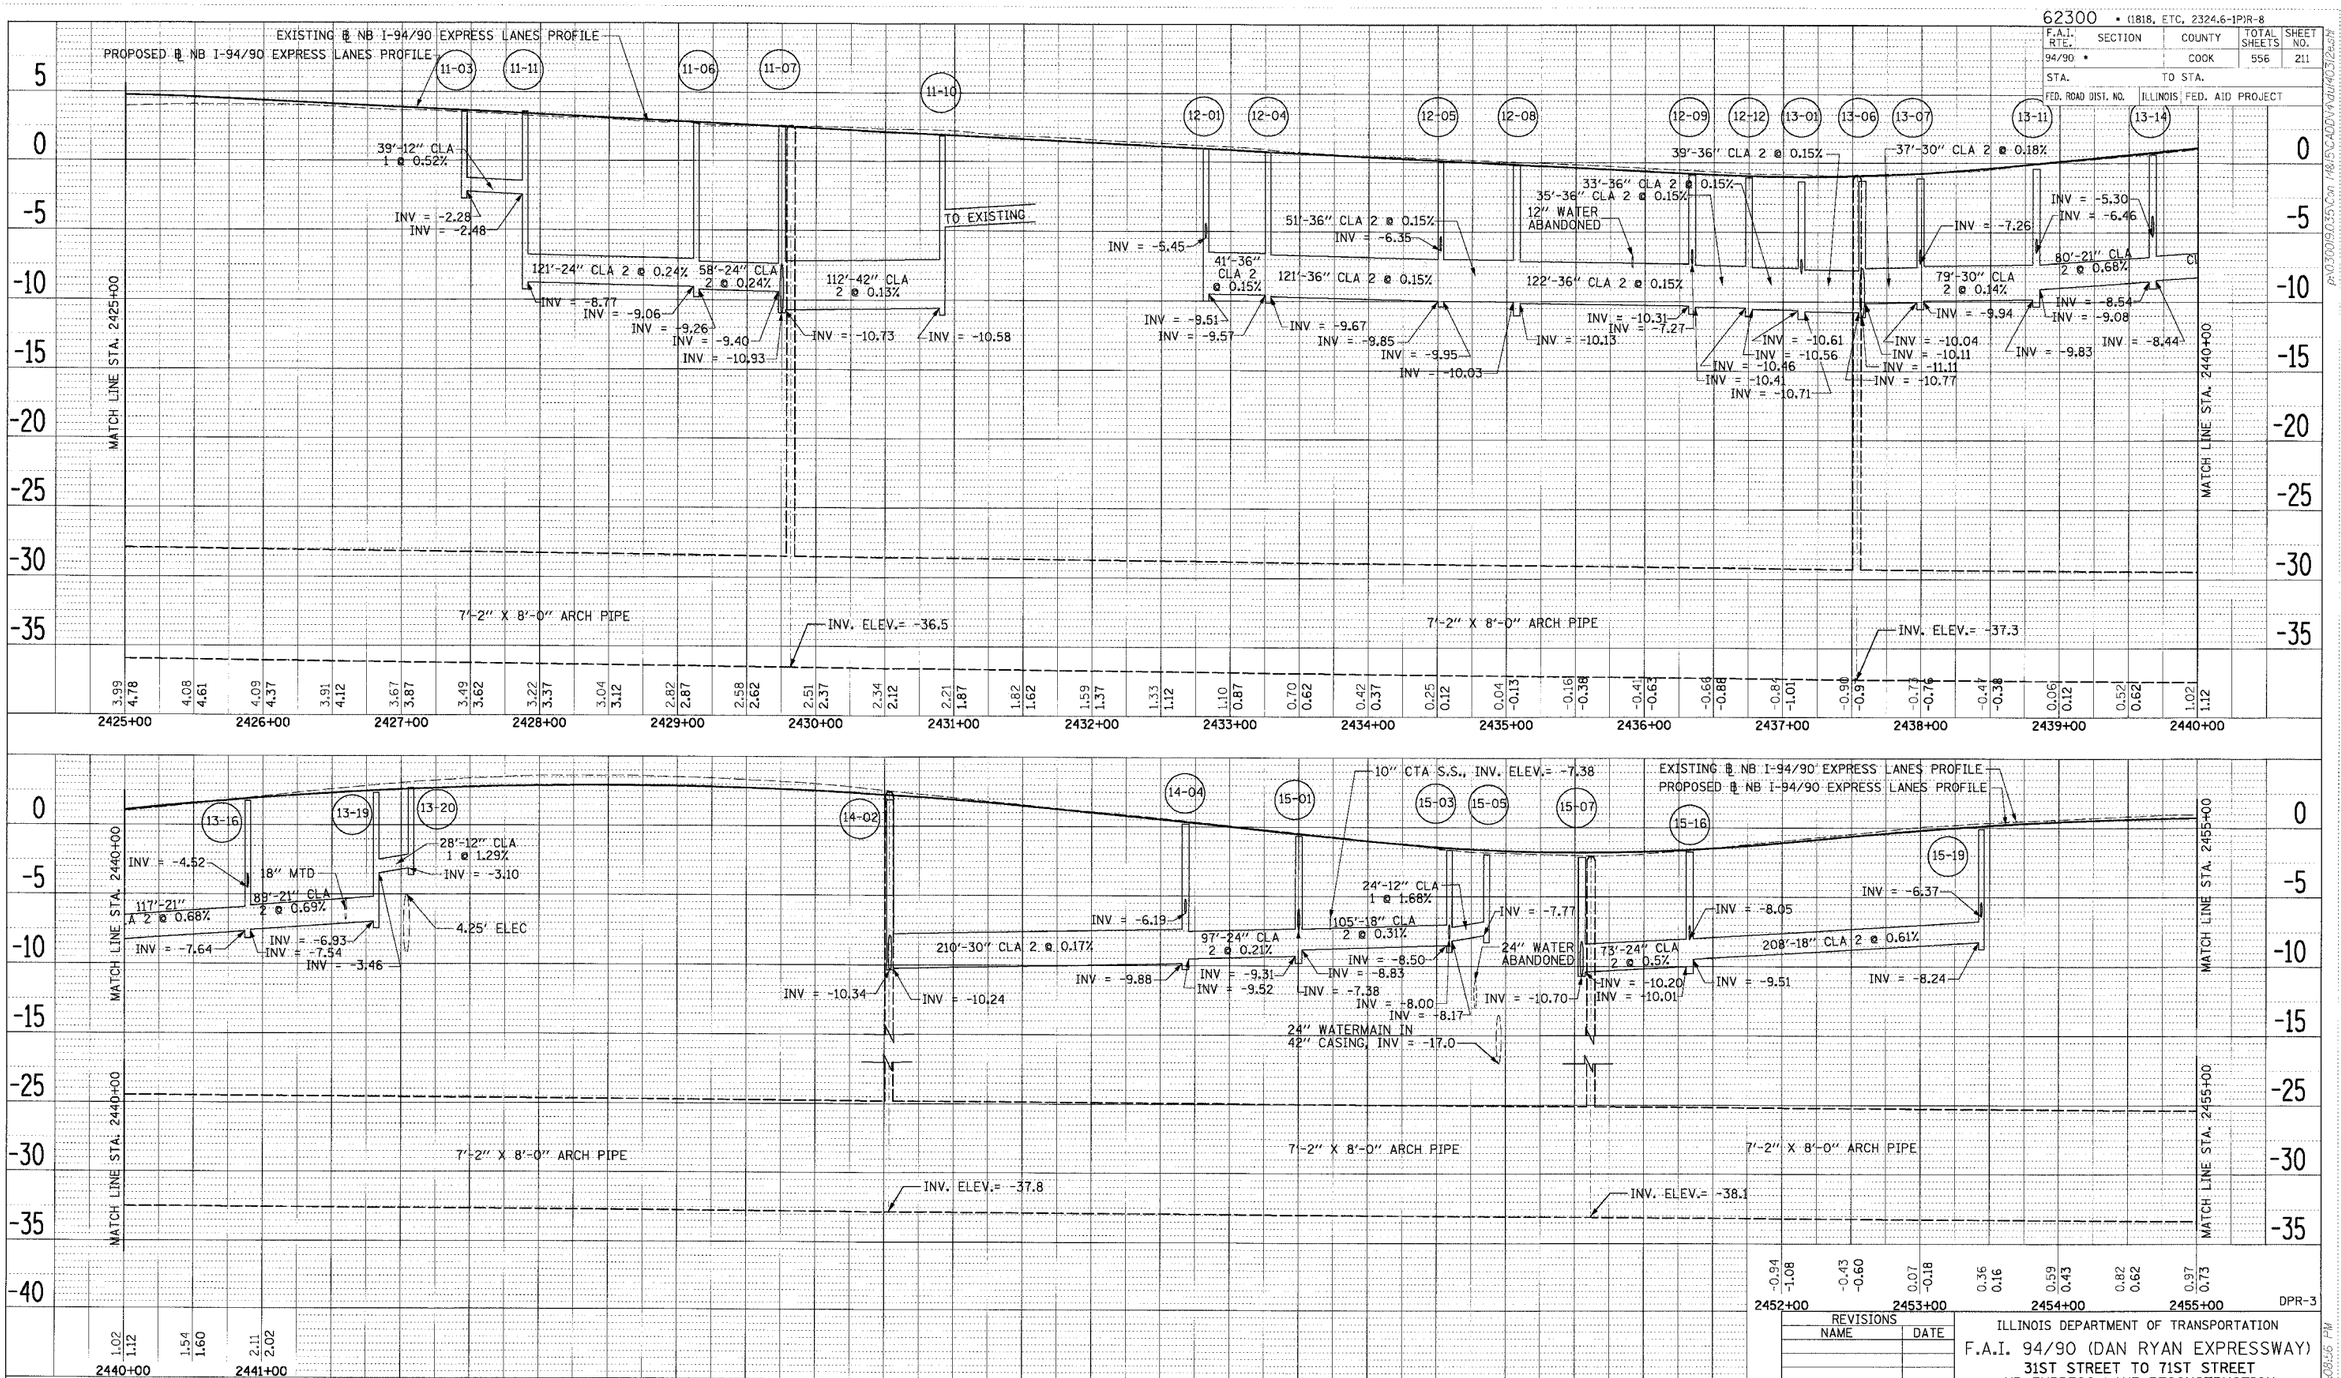

DPR-3

REVISIONS	
NAME	DATE

ILLINOIS DEPARTMENT OF TRANSPORTATION

F.A.I. 94/90 (DAN RYAN EXPRESSWAY)
31ST STREET TO 71ST STREET
NB EXPRESS LANE RECONSTRUCTION
DRAINAGE PROFILES
NORTHBOUND STA. 2425+00 TO STA. 2455+00

SCALE: V 1"=5' 0' 5' 10' H 1"=50' 0' 50' 100'

DATE: 7/7/05

DRAWN BY: LPN

CHECKED BY: PJM

Edwards AND Kelcey
ONE NORTH FRANKLIN
CHICAGO, IL 60606
PHONE: (312) 251-3000
FAX: (312) 251-3015
WEB: WWW.EKCORP.COM

PLAN NOTE BOOK NO. | SURVEYED | PLOTTED | ALIGNMENT CHECKED | RT. OF WAY CHECKED | FIELD BOOK NO.

PLAN NO. | SURVEYED | PLOTTED | ALIGNMENT CHECKED | RT. OF WAY CHECKED | FIELD BOOK NO.

BY | DATE

06/24/2005 04:08:16 PM