62300 • (1618, ETC, 2324.6-1)PJR-8

F.A.I. RTE.	SECTION	COUNTY	TOTAL SHEETS	SHEET NO.
94/90	•	COOK	556	212
STA.		TO STA.		
FED. ROAD DIST. NO.		ILLINOIS	FED. AID PROJECT	

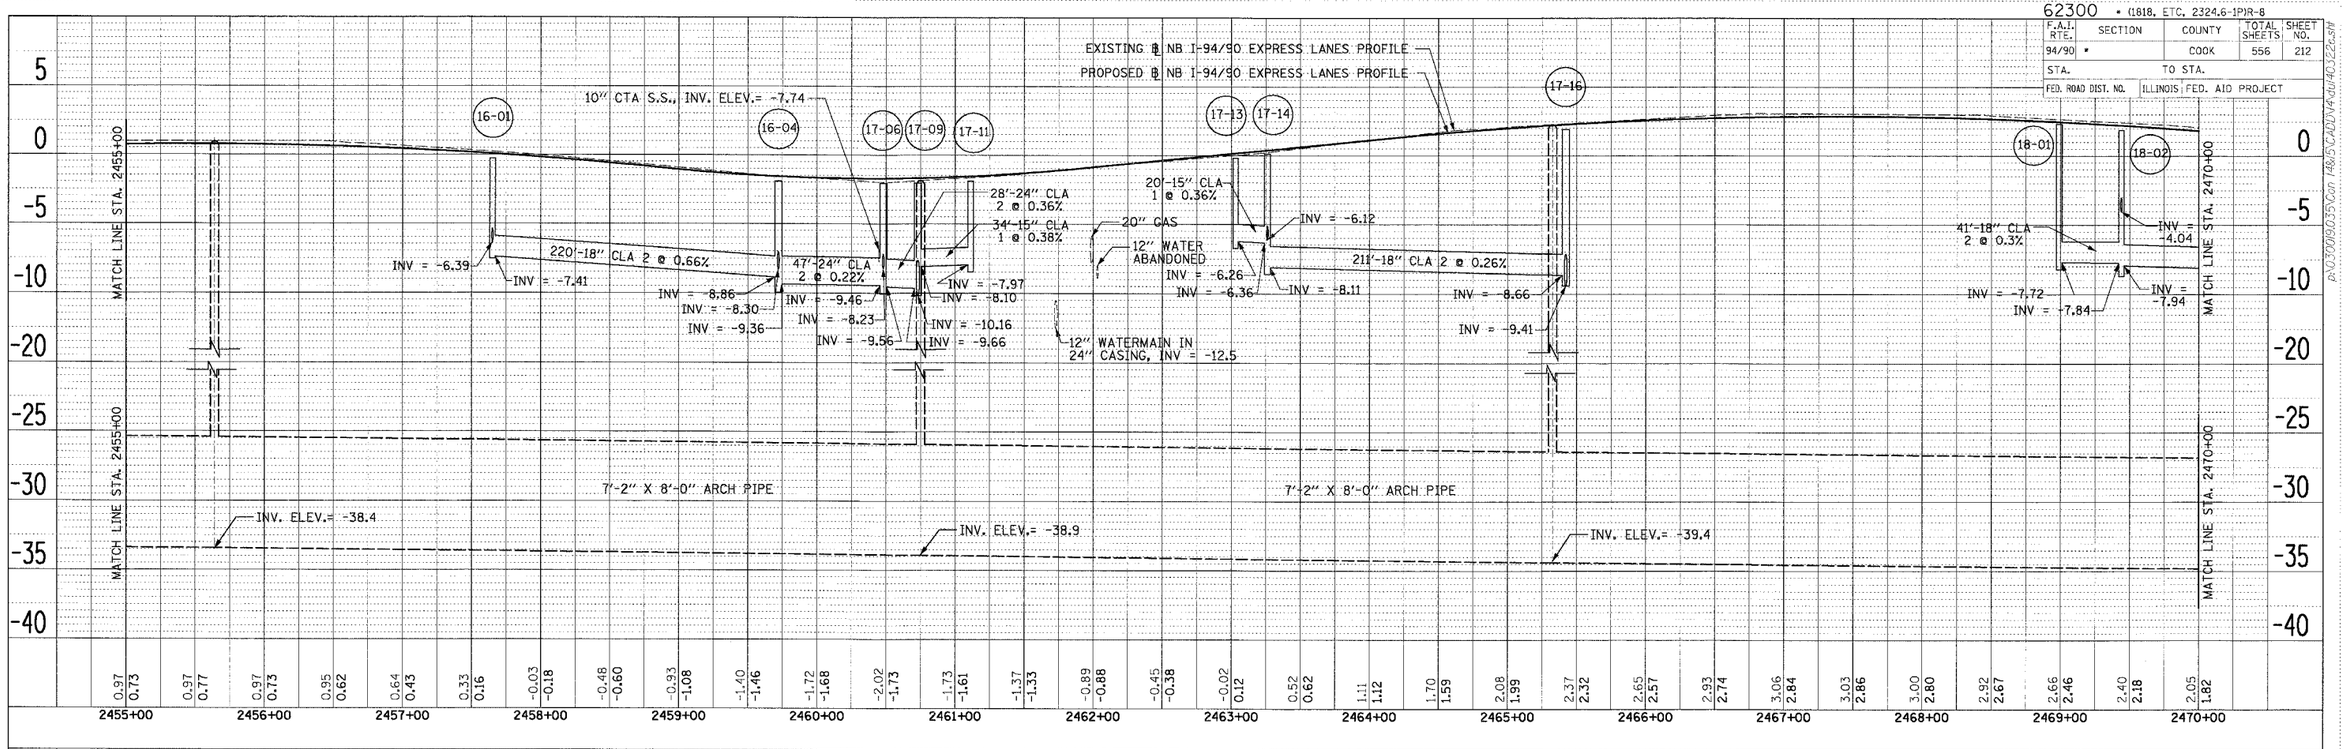

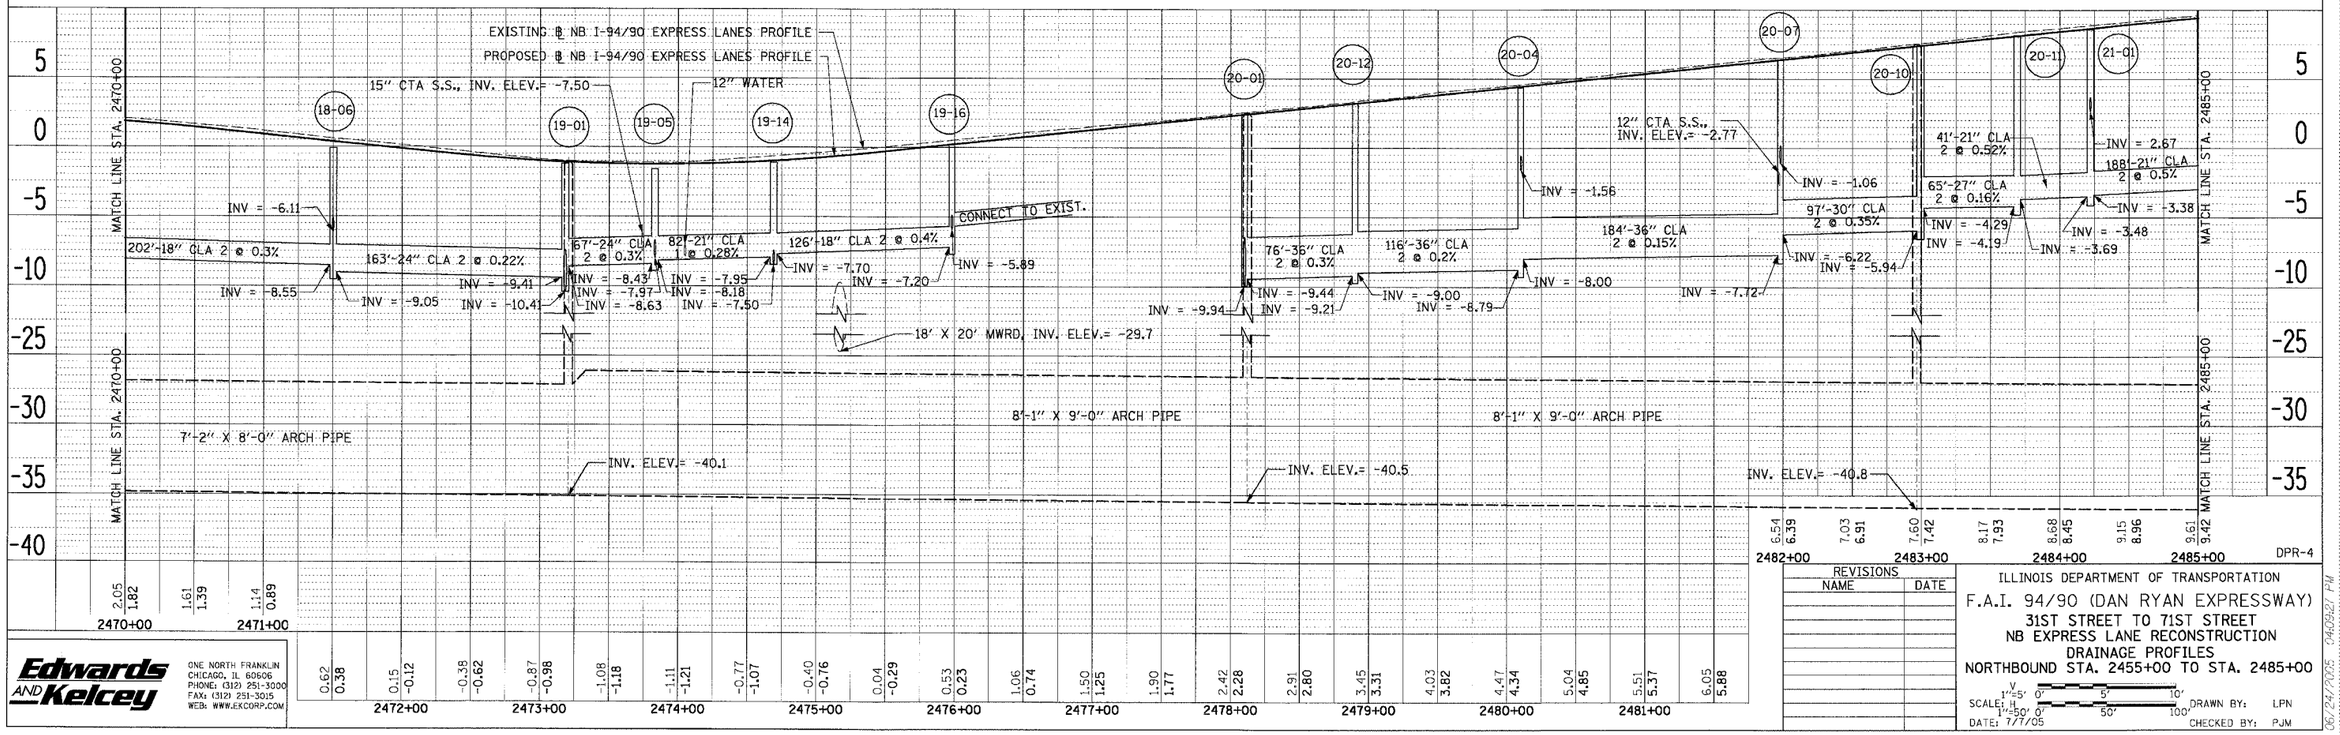

DPR-4

REVISIONS	
NAME	DATE

ILLINOIS DEPARTMENT OF TRANSPORTATION

F.A.I. 94/90 (DAN RYAN EXPRESSWAY)

31ST STREET TO 71ST STREET

NB EXPRESS LANE RECONSTRUCTION

DRAINAGE PROFILES

NORTHBOUND STA. 2455+00 TO STA. 2485+00

SCALE: H 1"=50' 0' 50' 100' V 1"=5' 0' 5' 10'

DRAWN BY: LPN

DATE: 7/7/05

CHECKED BY: PJM

Edwards AND Kelcey
ONE NORTH FRANKLIN
CHICAGO, IL 60606
PHONE: (312) 251-3000
FAX: (312) 251-3015
WEB: WWW.EKCORP.COM

PLAN — SURVEYED / DRAWN / ALIGNMENT CHECKED / PT. OF BEG. / PT. OF END / CHECKED / NOTE BOOK / NO. / BY / DATE

P:\03009\03035\Corr 146\SCADD\46dd40_322.shf
06/24/2005 04:59:27 PM