NOTE:

1. PAVEMENT ELEVATIONS ALONG GORES, RAMPS, AND IN AREAS OF SUPERELEVATION TRANSITION ARE PROVIDED AT 25' INTERVALS, FOR ALL OTHER ELEVATIONS, REFER TO PROFILE AND TYPICAL SECTIONS.

F.A.I.	SECTION	COUNTY	TOTAL SHEETS	SHEET NO.
94/90	*	COOK	556	266
STA. 2626+00		TO STA. 2637+99		
FED. ROAD DIST. NO.	ILLINOIS	FED. AID PROJECT		
62300	*(1818, ETC, 2324.6-1PJR-8			

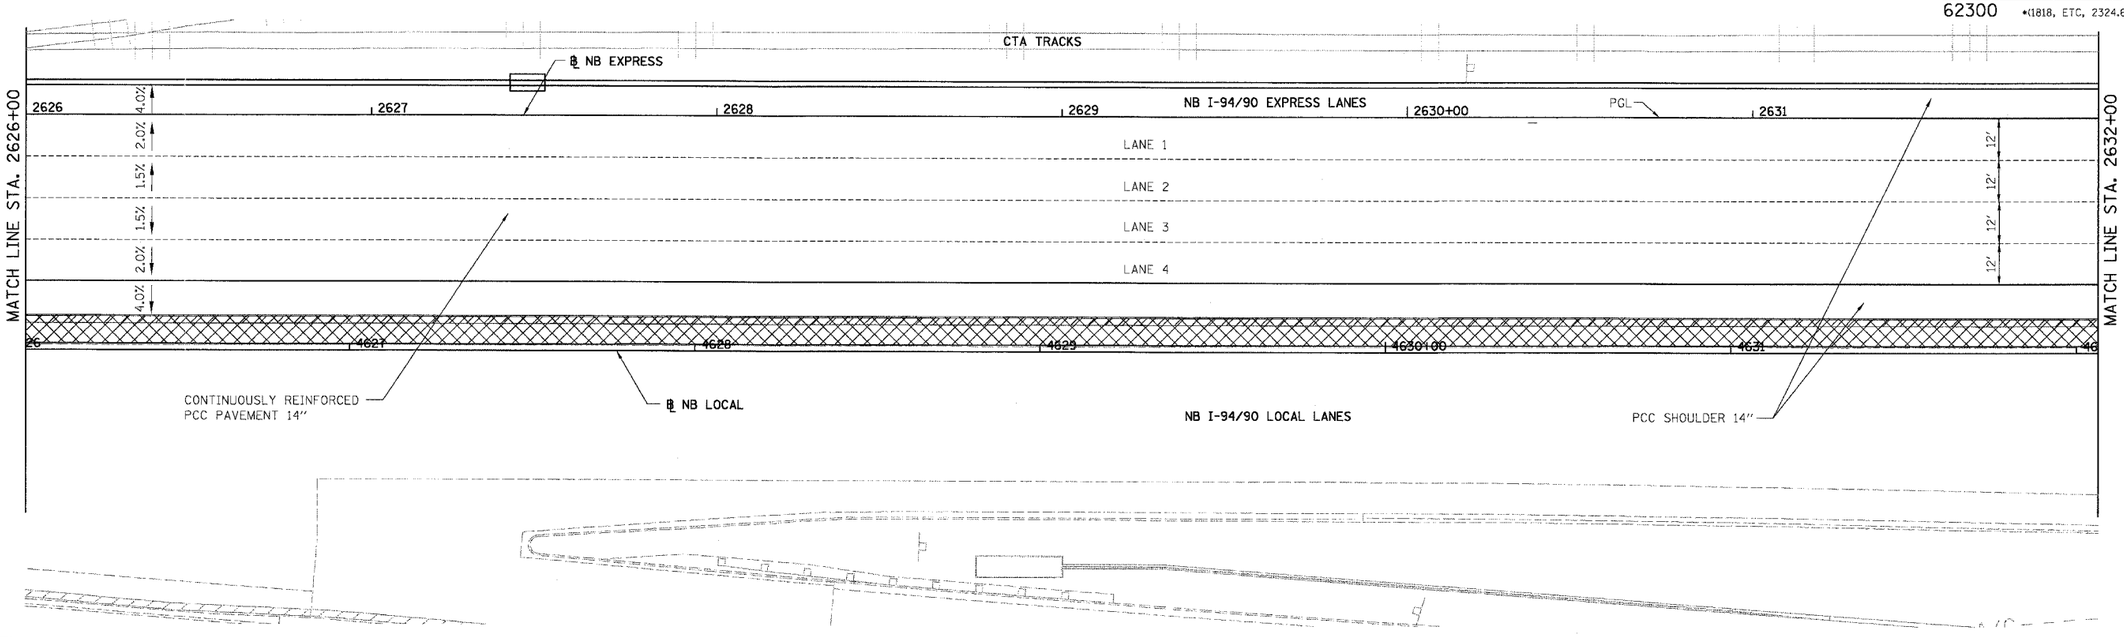

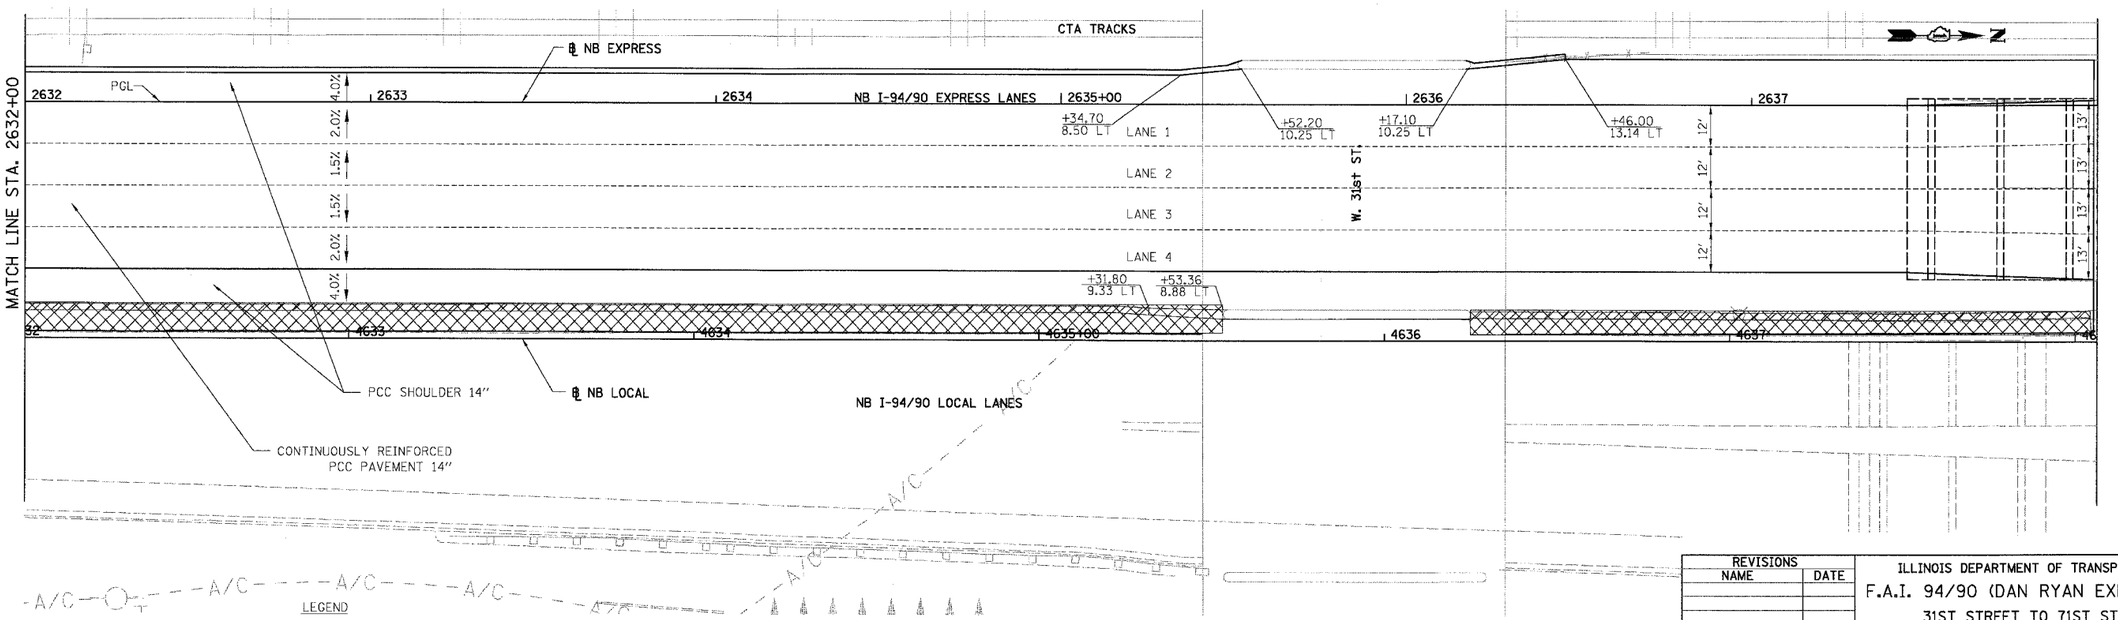

LEGEND

*.** ELEVATION STATIONED OFF OF ℄ NB I-94/90 EXPRESS LANES

(*.**) ELEVATION STATIONED OFF OF ℄ NB I-94/90 LOCAL LANES

[*.**] ELEVATION STATIONED OFF OF SLIP RAMP ALIGNMENT

TEMPORARY PAVEMENT (INTERSTATE) / SHOULDERS

BOWMAN, BARRETT & ASSOCIATES INC.
CONSULTING ENGINEERS
Chicago, Illinois
312.228.0100
www.bbandainc.com

JT-23

REVISIONS NAME	DATE

ILLINOIS DEPARTMENT OF TRANSPORTATION

F.A.I. 94/90 (DAN RYAN EXPRESSWAY)

31ST STREET TO 71ST STREET

NB EXPRESS LANE RECONSTRUCTION

PAVEMENT JOINTING AND ELEVATION PLAN

NORTHBOUND STA. 2626+00 TO STA. 2637+99

SCALE: 1"=20' DRAWN BY: TER

DATE: 07/07/05 CHECKED BY: JDC

6/24/2005 1:57:29 PM

n:\650Dcad\Civil\Alignments\650_Hor.dgn