| PROFILE | | BY | DATE |
|---|---|---|---|
| NOTE BOOK NO. | SURVEYED | | |
| | PLOTTED | | |
| | GRADES CHECKED | | |
| | B.M. NOTED | | |
| | STRUCTURE NOTATIONS CHKD | | |


Edwards AND Kelcey
ONE NORTH FRANKLIN
CHICAGO, IL 60606
PHONE: (312) 251-3000
FAX: (312) 251-3015
WEB: WWW.EKCORP.COM


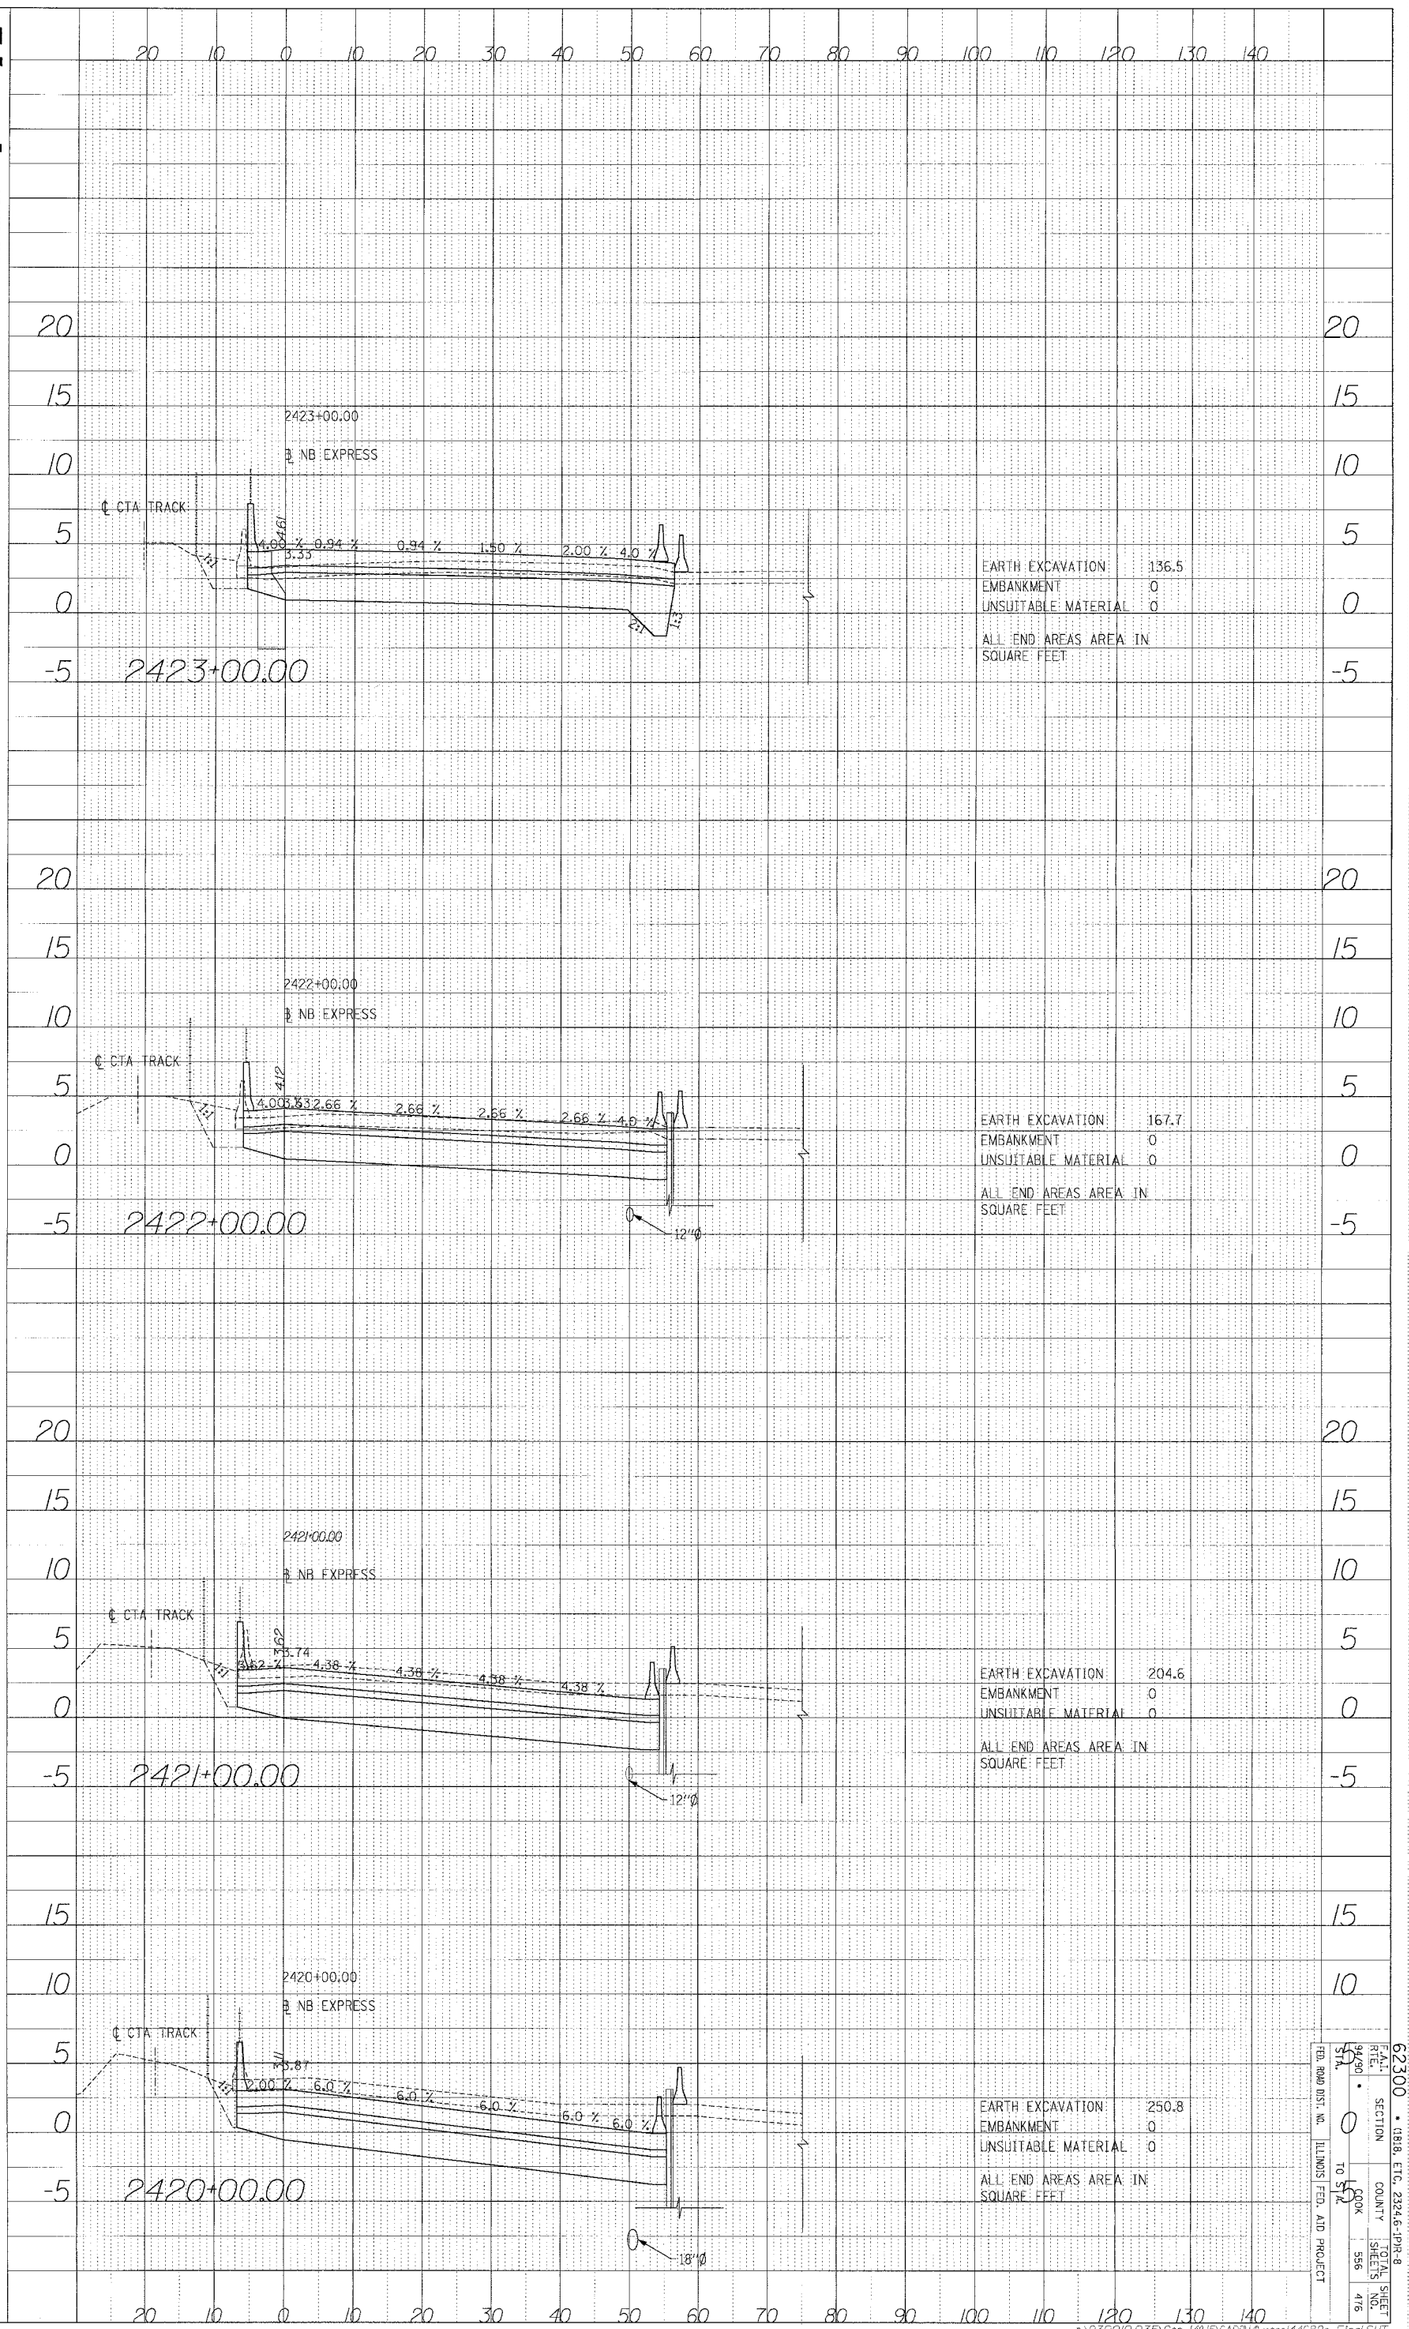


62300 • (1818, ETC. 2324.6-1PIR-8

| F.A.I. RTE. | SECTION | COUNTY | TOTAL SHEETS | SHEET NO. |
|---|---|---|---|---|
| 94/90 • | | COOK | 556 | 476 |
| STA. | | TO STA. | | |

FED. ROAD DIST. NO. | ILLINOIS | FED. AID PROJECT

p:\030019.035\Con 14&15\CADD\N\xsec\44682e_Final.SHT