ROUTE NO.	SECTION	COUNTY	TOTAL SHEETS	SHEET NO.
FAI 90/94	*	COOK	93	63
FED. ROAD DIST. NO.	ILLINOIS	FED. AID PROJECT-		

* 2005-008F
Contract #62919

SHEET NO. 8
9 SHEETS

STATE OF ILLINOIS
DEPARTMENT OF TRANSPORTATION

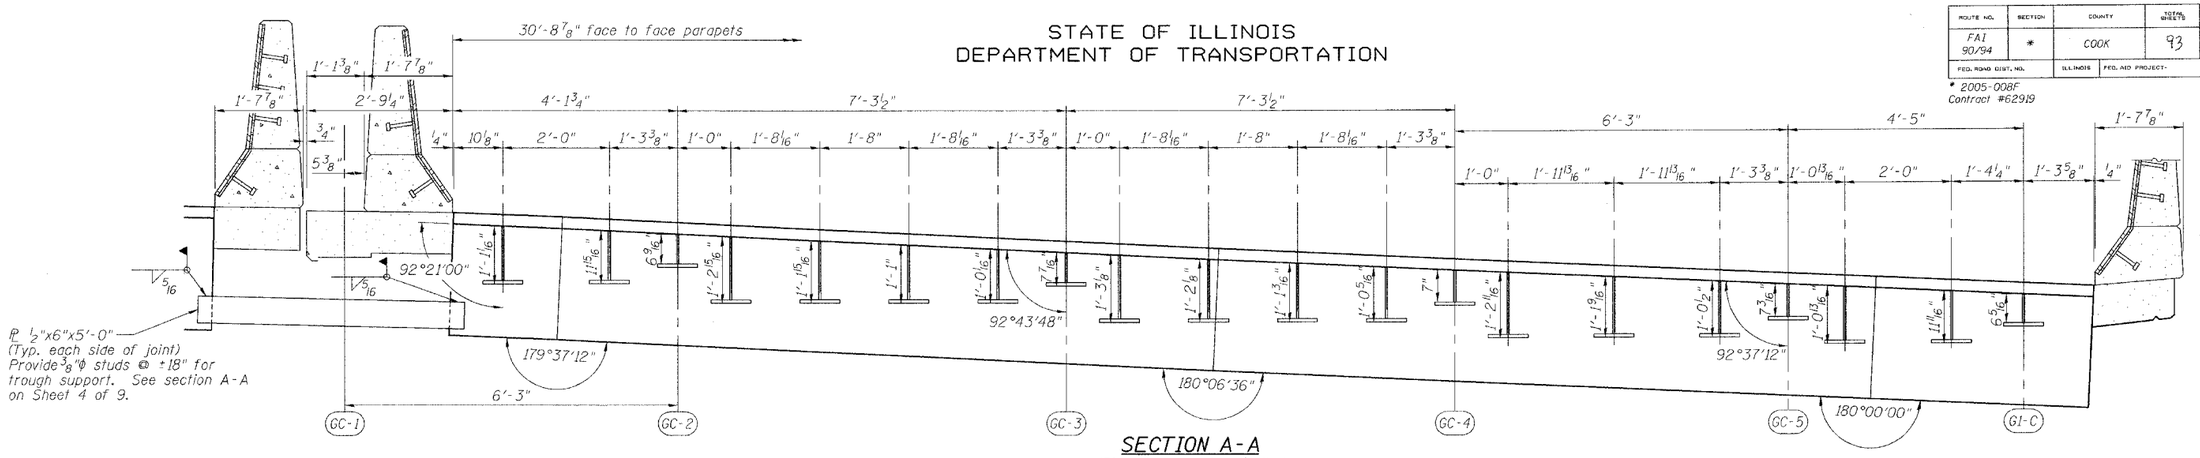

SECTION A-A

(Dimensions are along ℄ Pier)

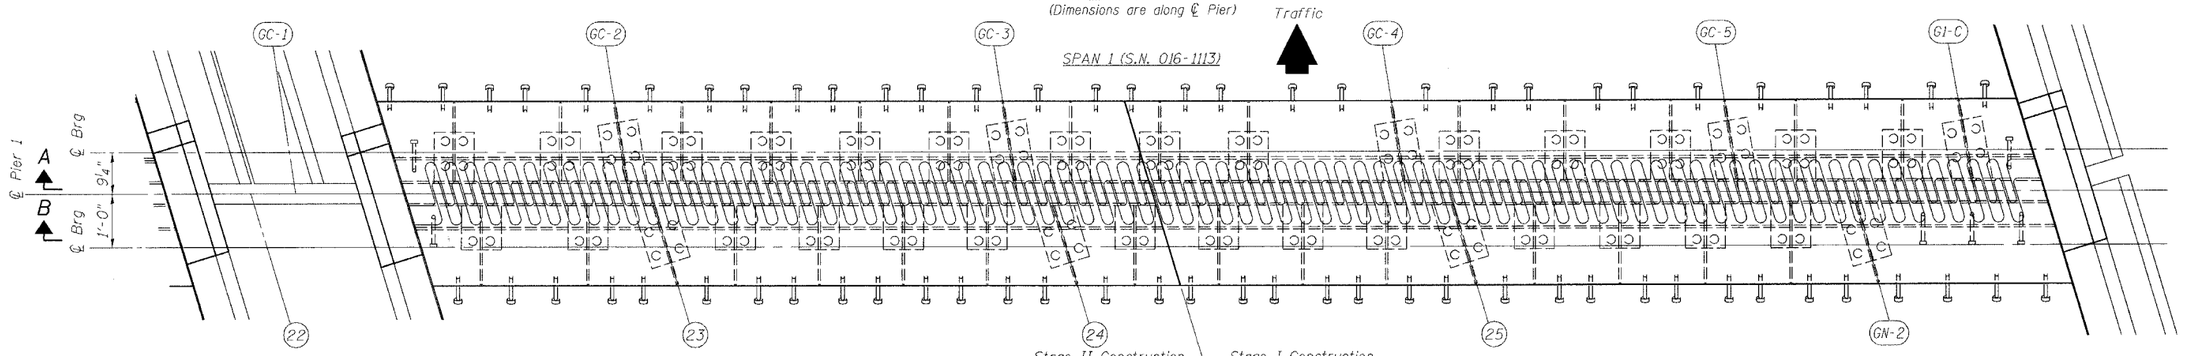

PLAN OF FINGER PLATE AT PIER 1 (NORTHBOUND RAMP C)

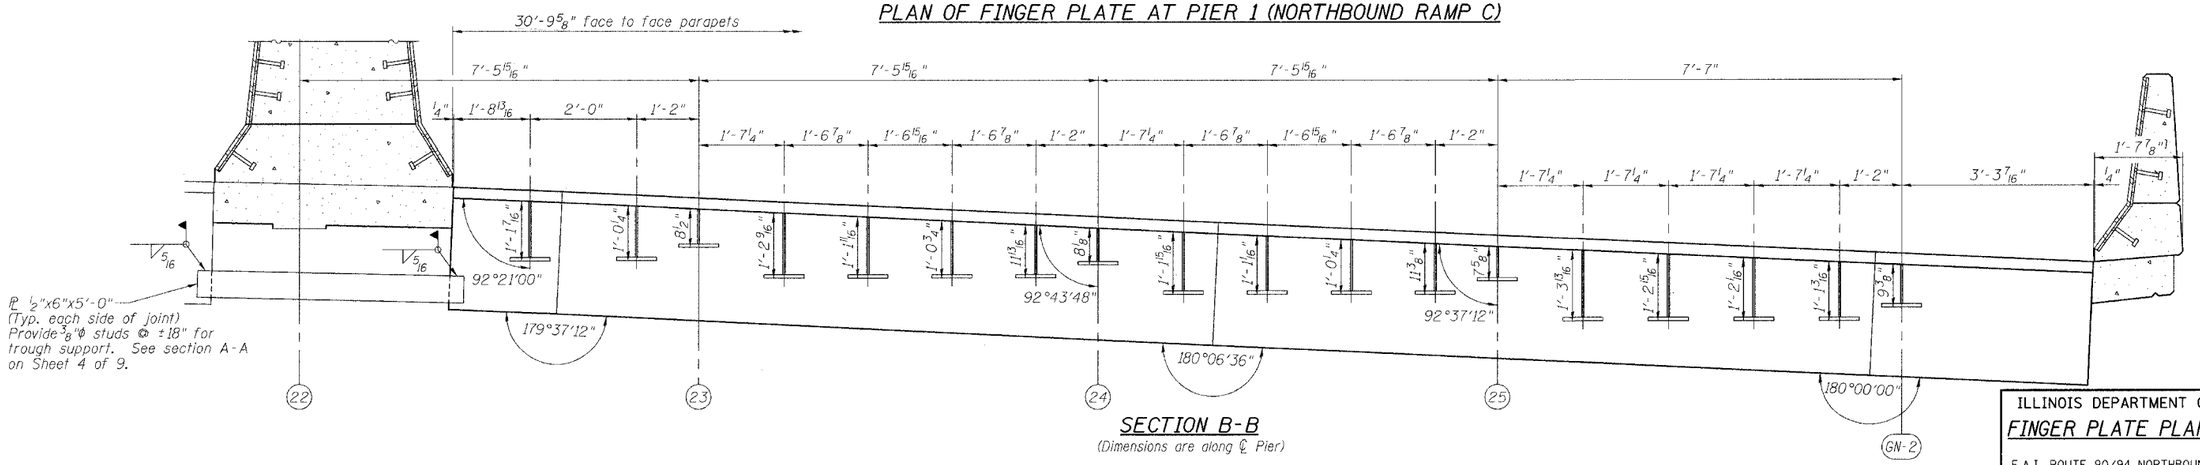

SECTION B-B

(Dimensions are along ℄ Pier)

Note: Any structural steel prime coat removed for, or damaged by field welding shall be replaced in accordance with Section 506.05 of the Standard Specifications. Cost included with "Erecting Structural Steel".

REVISIONS	
NAME	DATE

ILLINOIS DEPARTMENT OF TRANSPORTATION

FINGER PLATE PLAN AND ELEVATION

F.A.I. ROUTE 90/94 NORTHBOUND (DAN RYAN EXPRESSWAY)
OVER SOUTH BRANCH - CHICAGO RIVER
COOK COUNTY
S.N. 016-1113 - PIER 1

SCALE: VERT.
HORIZ.
DATE: 3/22/05

DRAWN BY: LANDREY
DESIGNED BY: SANFORD
CHECKED BY: -

GREENE & BRADFORD, INC.
OF SPRINGFIELD
CONSULTING ENGINEERS
SURVEYING & TESTING
PROFESSIONAL DESIGN FIRM NO. 184-001019
PROFESSIONAL & STRUCTURAL ENGINEERING CORPORATION
(217) 793-8841, (217) 793-8277 (FAX) e-mail: info@greenebradford.com

COMPUTER FILE NO. 04286-W01-NB-PE3
PROJECT 04286-W01
6/21/05-MML

FILE NAME = $FILE$
PLOT SCALE = $plotscale$ DRV = $PLOTTER$
PLOT DATE = 6/21/2005
PLOT TIME = 11:56:09 PM
OPERATOR = mitchellel