RECD FROM DL. 1/2/83--CEL CREATED 7/18/83

F.A.U. RTE.	SECTION	COUNTY	TOTAL SHEETS	SHEET NO.
1362	3200 RS-2	COOK	22	12
STA.	TO STA.			
FED. ROAD DIST. NO.	ILLINOIS	FED. AID PROJECT		

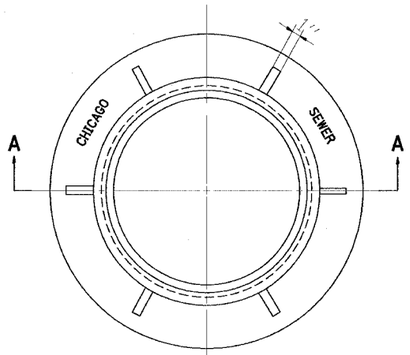

PLAN

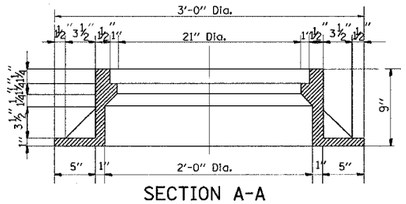

SECTION A-A

NOTE: Metal Plates Must Be Furnished For Perforated Lids On Manholes

CHICAGO STANDARD MANHOLE FRAME

Scale: 1½"=1'-0"

Material: Cast Iron

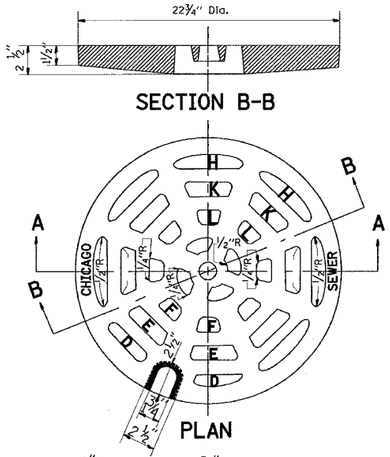

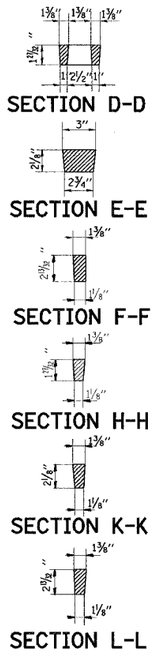

PERFORATED LID FOR CATCH BASINS & MANHOLES

Scale: 2"=1'-0"

Material: Cast Iron

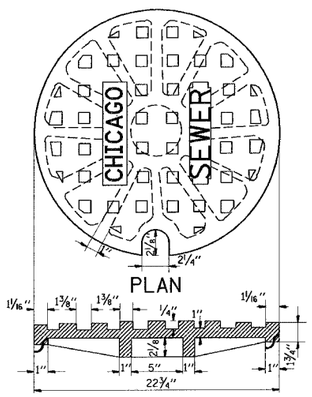

SOLID LID FOR MANHOLES

Scale: NONE

Material: Cast Iron

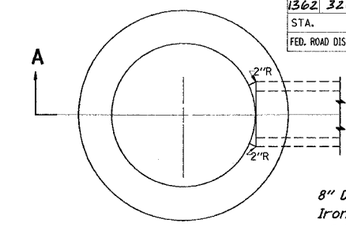

#62946

8" Dia Ductile Iron Pipe, Part of Item 7G

PLAN

(Frame & Lid Not Shown)

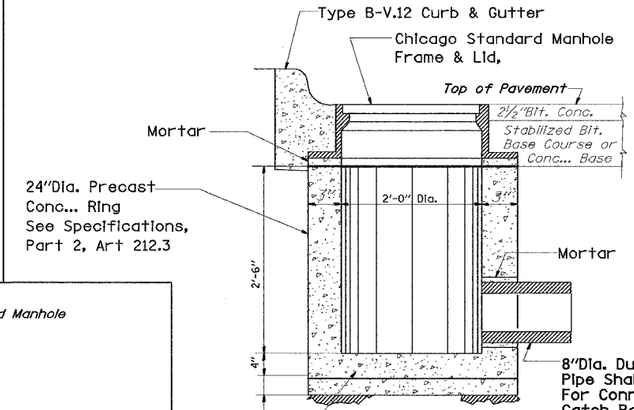

SECTION A-A

STANDARD INLETS

Scale 1"= 1'-0"

Item 12

This Inlet Detail Is Sometimes Referred To As "Chicago Standard Inlet, Type A"

NOTE:
INLETS SHALL NOT BE CONSTRUCTED UNLESS IT IS IMPOSSIBLE TO CONSTRUCT A CATCH BASIN. THE CONTRACTOR SHALL HAVE THE DEPARTMENT OF SEWERS APPROVAL BEFORE CONSTRUCTING INLETS

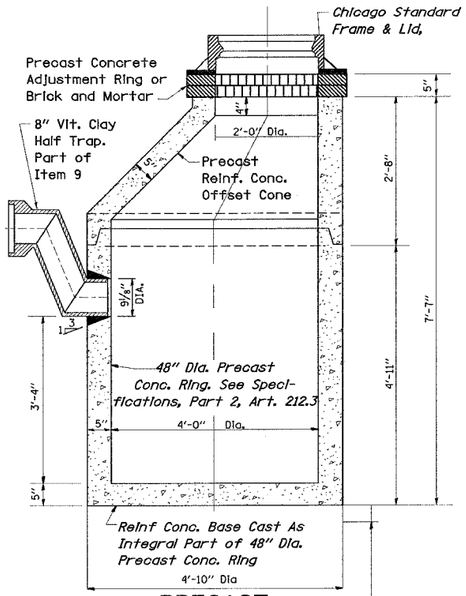

PRECAST

Note:
6" Minimum Granular Embedment Under All Catch Basins

STANDARD CATCH BASINS

Scale: ¾"= 1'-0"

Item 9

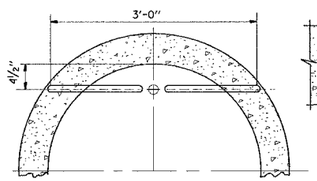

PLAN

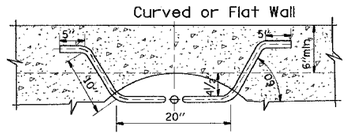

PLAN

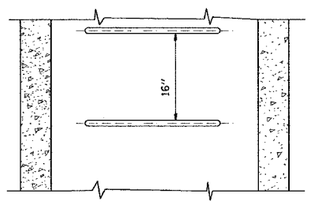

ELEVATION
TYPE X
Scale: 1"=1'-0"

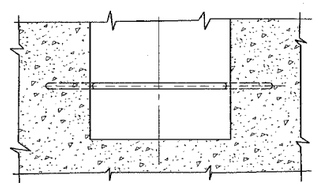

ELEVATION
TYPE Y
Scale: 1"=1'-0"

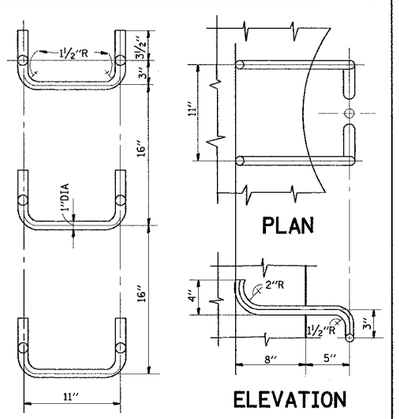

HANDHOLD-TYPE Z RUNG

Scale: 1½"=1'-0"

All Ladder Rungs Shall Be Aluminum or Galvanized Wrought Iron As Specified in Spefications, Part 2, rticle214.2. Rungs Shall Be 1" Diameter or of A Shape Having An Equivalent Cross-Sectionsl Area

STANDARD LADDER RUNGS

REVISIONS	
NAME	DATE
M. GOMEZ	01/25/01

ILLINOIS DEPARTMENT OF TRANSPORTATION

CITY OF CHICAGO
DEPARTMENT OF SEWERS
ENGINEERING DIVISION

CITY OF CHICAGO CATCH BASIN, INLET AND MANHOLE DETAILS

SCALE: VERT. HORIZ.

DATE 5/18/2005

DRAWN BY

CHECKED BY

BD600-13 (BD47)

REVISION DATE:01/25/01

5/18/2005
W:\dgtstd\bd47.dgn
VI-BD47
tranit

5/18/2005 4:07:38:33 03/18/2005