64423

SBI	SECTION	COUNTY	TOTAL SHEETS	SHEET NO.
88	103C-BR	BUREAU	51	43
STA. 22+00.00		TO STA.24+00.00		
FED. ROAD DIST. NO.	ILLINOIS	FED. AID PROJECT		

FINAL SURVEY — NOTE BOOK — NO. — SURVEYED — PLOTTED — TEMPLATE — AREAS — AREAS CHECKED — BY — DATE

ORIGINAL SURVEY — NOTE BOOK — NO. — SURVEYED — PLOTTED — TEMPLATE — AREAS — AREAS CHEC — BY — DATE

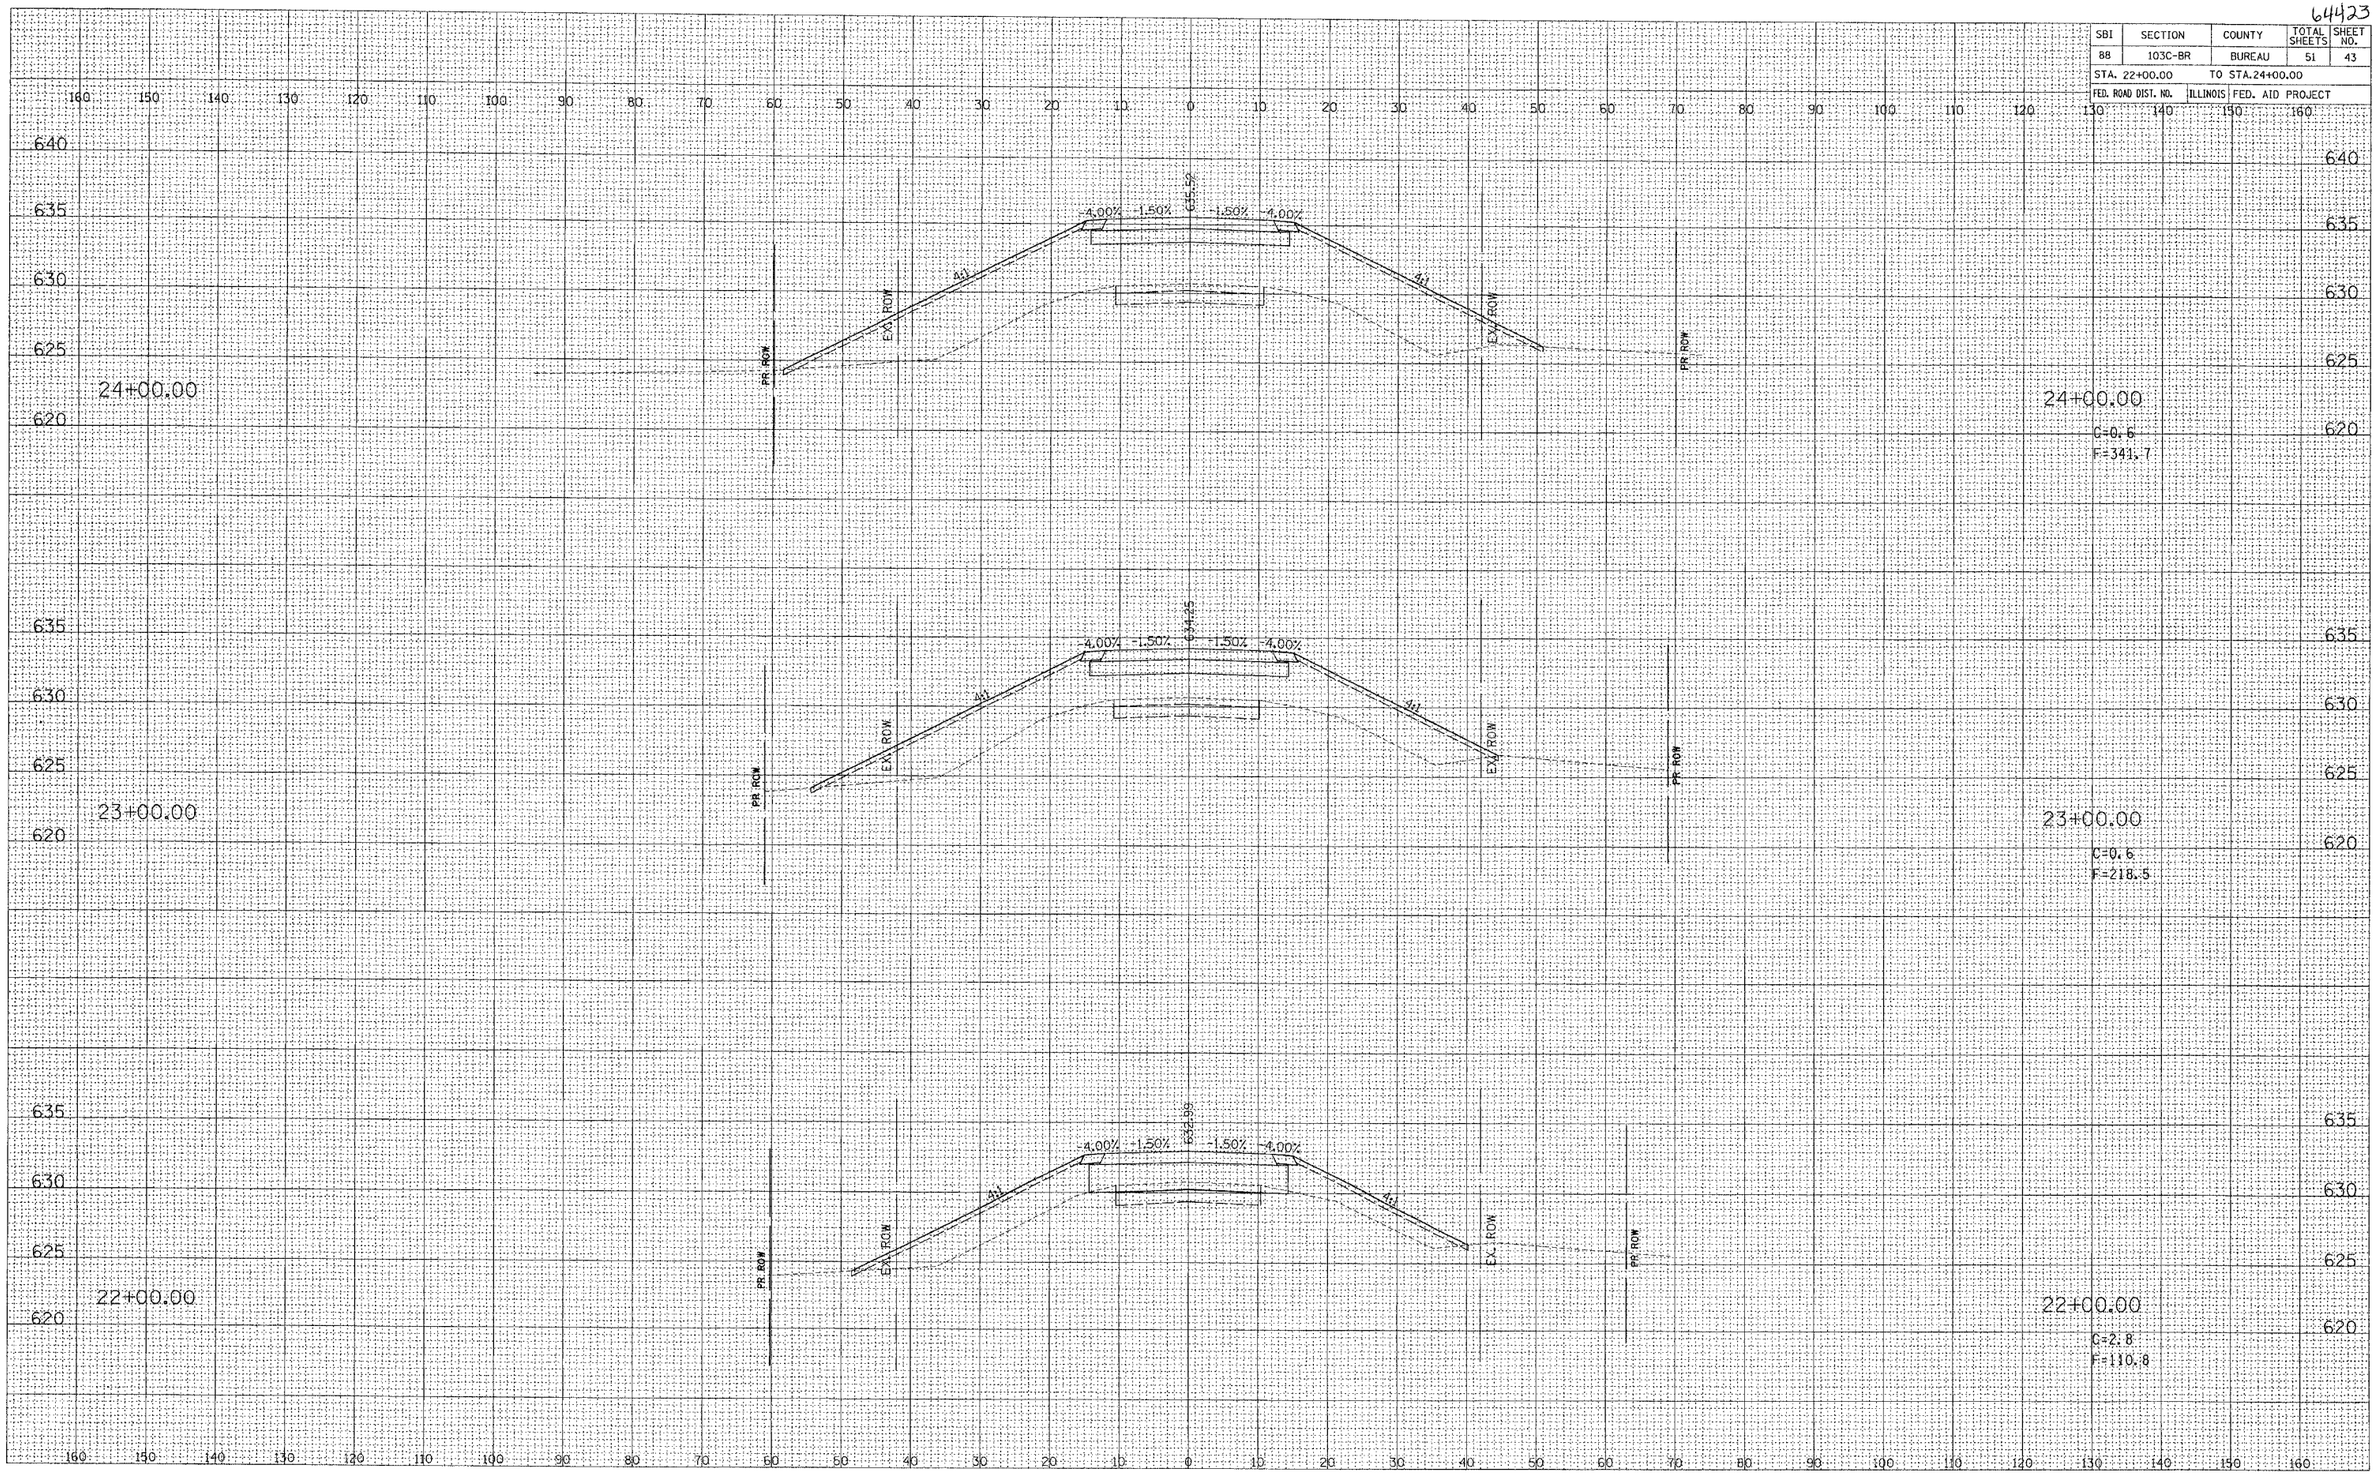

PLOT DATE: 8/12/2004 8:16:17 AM D05699XM1.dgn

NEW BEDFORD ROAD STA 22+00.00 TO STA 24+00.00