CONTRACT NO. 66575

| F.A.I. RTE. | SECTION | COUNTY | TOTAL SHEETS | SHEET NO. |
|---|---|---|---|---|
| 57 | (139-HB-1,HF-1)I | KANKAKEE | 6 | 5 |
| STA. | 18+41.66 | TO STA. | 20+76.14 | |

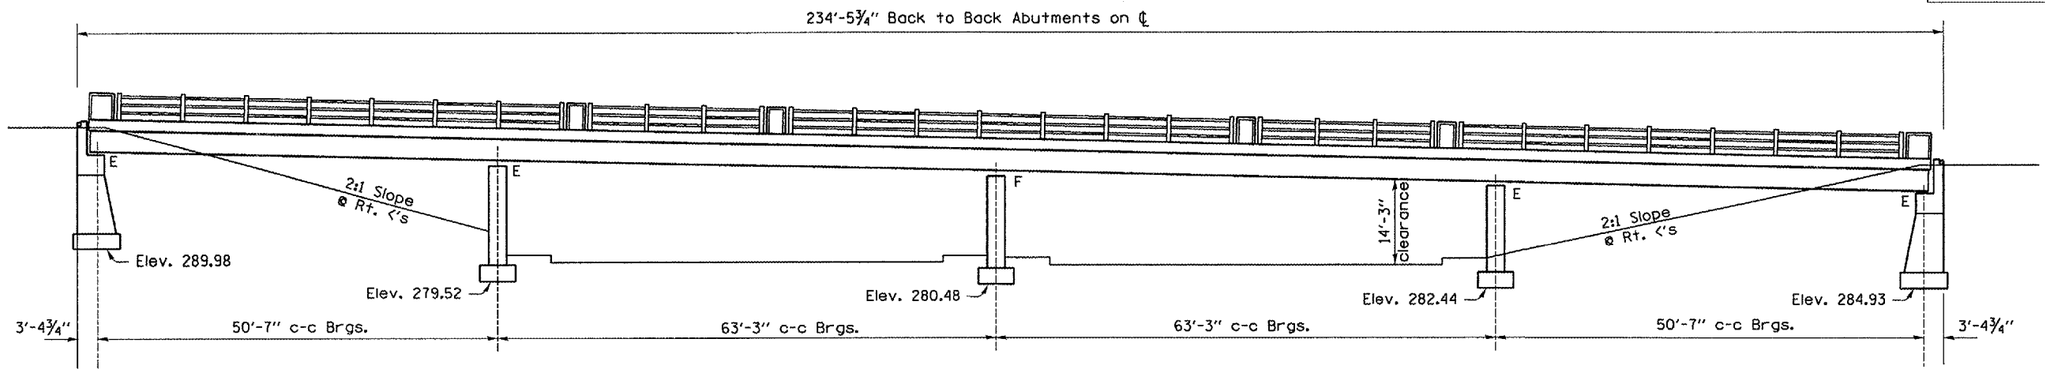


## ELEVATION

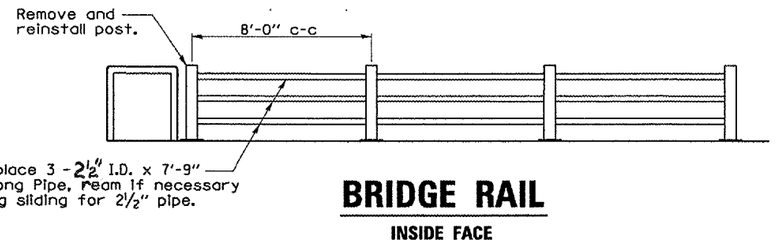


Remove and replace 3 - 2½" I.D. x 7'-9" long Extra Strong Pipe, ream if necessary to provide snug sliding for 2½" pipe.

## BRIDGE RAIL

**INSIDE FACE**

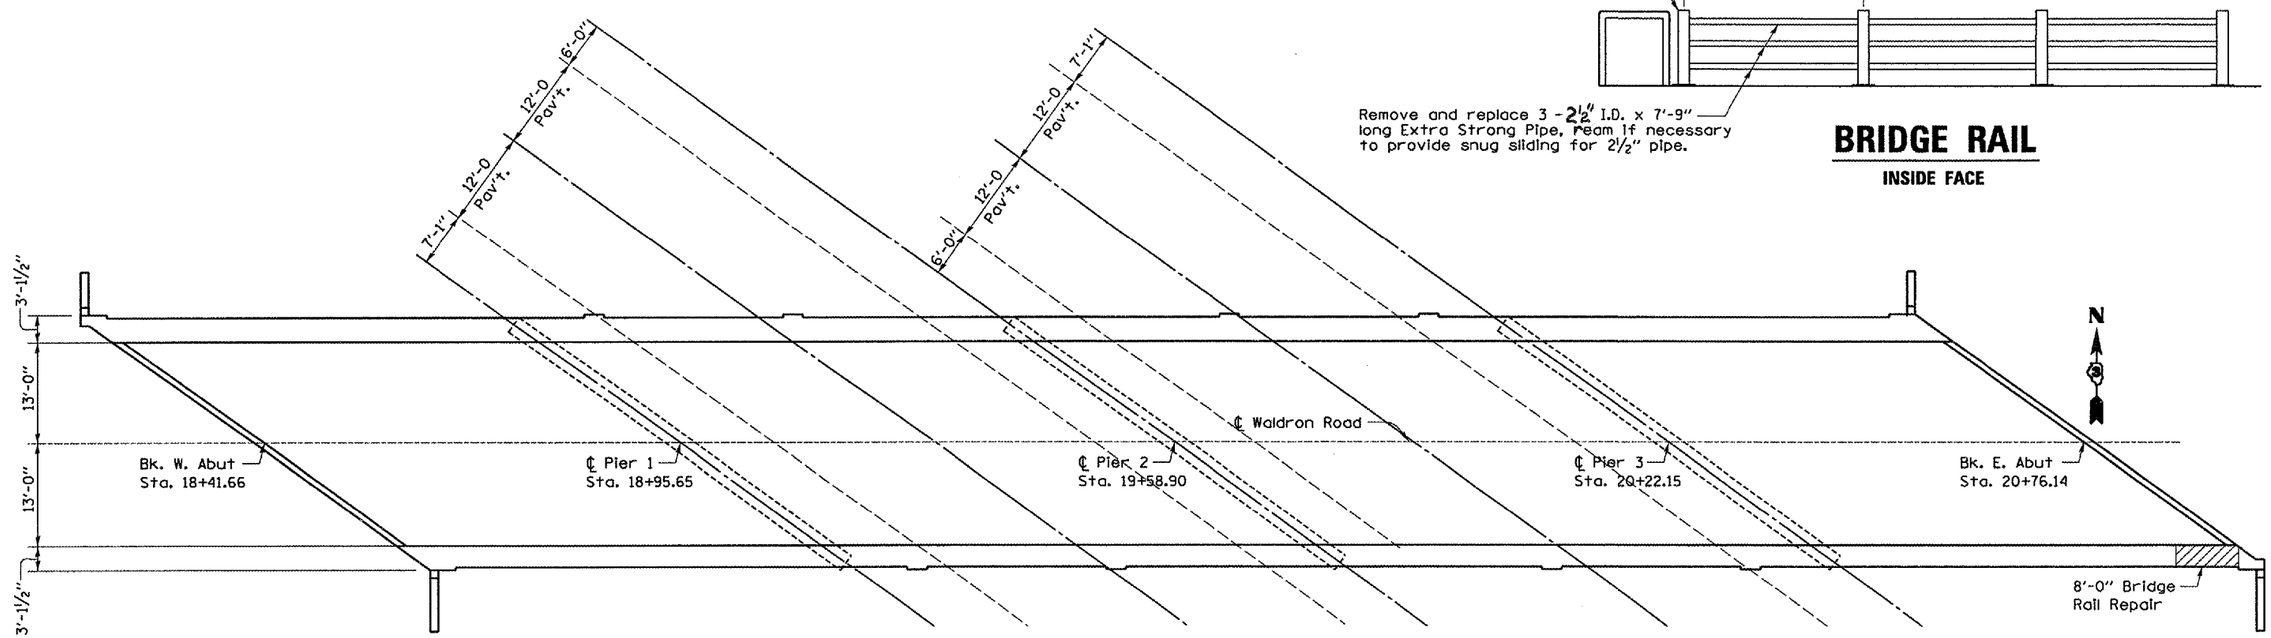


## PLAN

## S.N. 046-0080

| REVISIONS NAME | DATE |
|---|---|
| | |

ILLINOIS DEPARTMENT OF TRANSPORTATION

**GENERAL PLAN AND ELEVATION**
**FAI ROUTE 57 SEC. (139HB,HF-1)I**
**KANKAKEE COUNTY**
**STA. 230+53.99**

DRAWN BY RLW
DATE 04/12/05 CHECKED BY

DATE: 04/12/05
FILE NAME: c:/projects/cmain06/cm305/details.dgn