CONTRACT NO. 68345

F.A. RTE.	SECTION	COUNTY	TOTAL SHEETS	SHEET NO.
313	*	WARREN	26	19

STA. 461+75 TO STA. 579+20

FED. ROAD DIST. NO. | ILLINOIS | FED. AID PROJECT

* D4 SLIDE REPAIR 2004

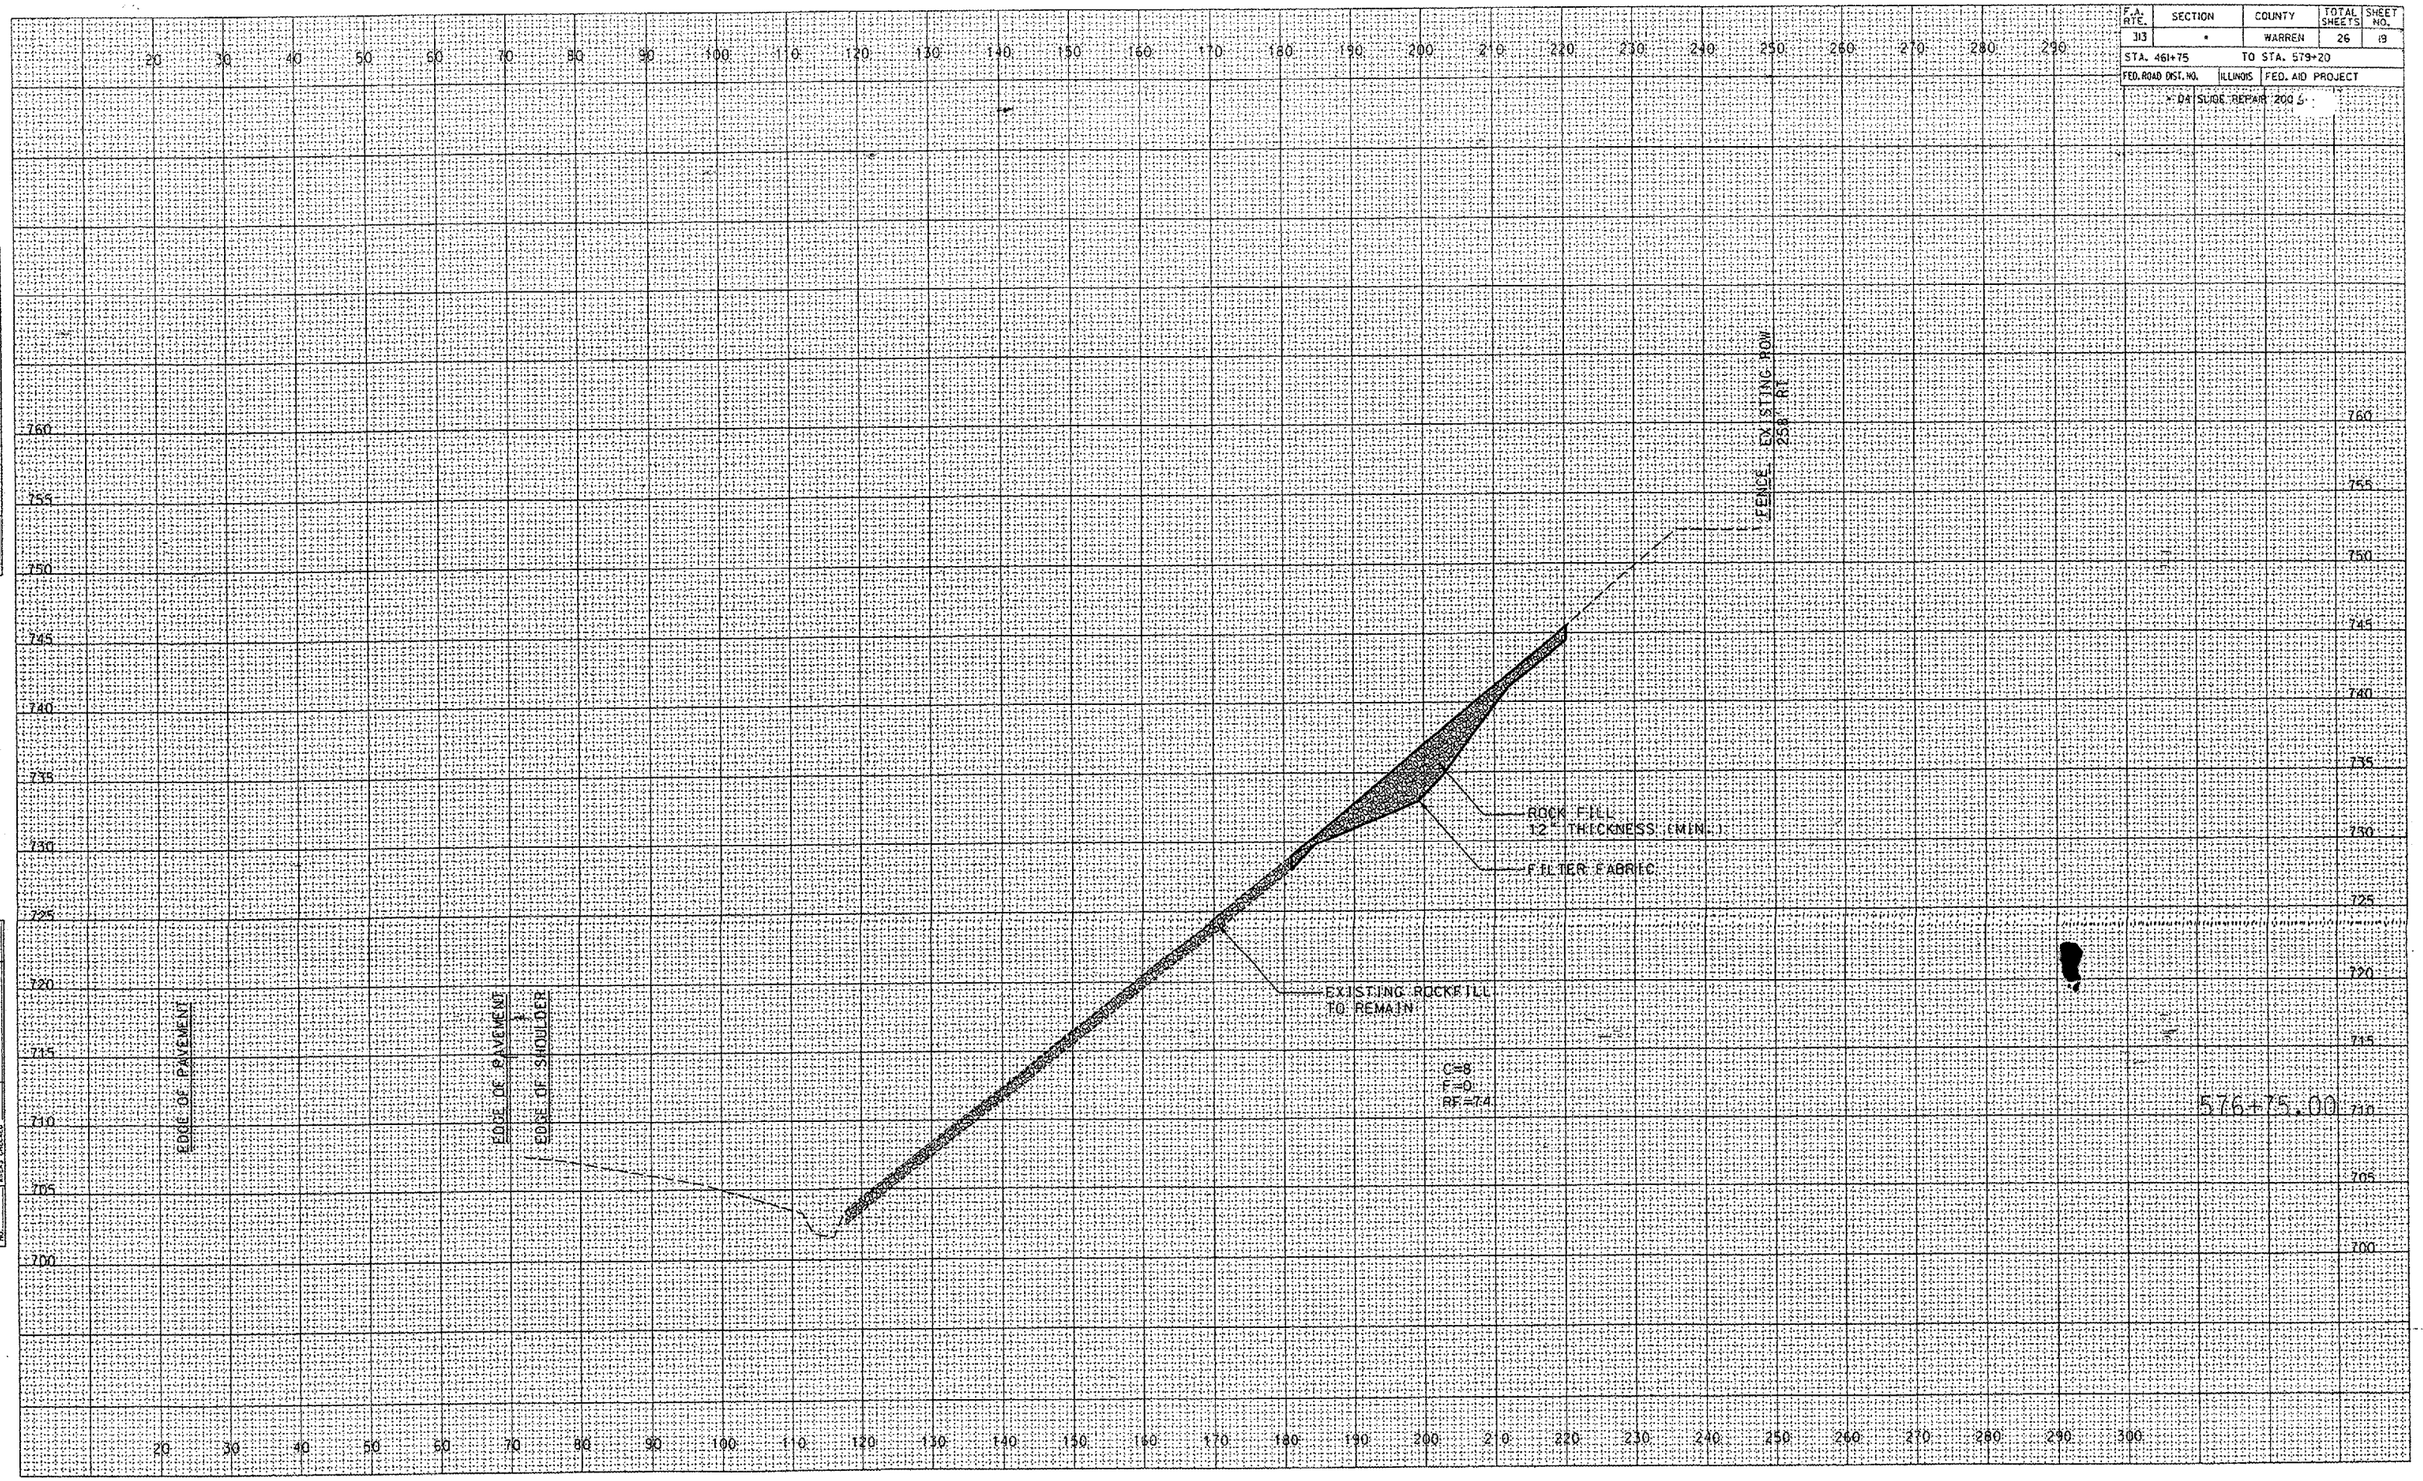

FINAL SURVEY
NOTE BOOK NO.
SURVEYED
PLOTTED
TEMPLATE
AREAS
AREAS CHECKED
BY
DATE

ORIGINAL SURVEY
NOTE BOOK NO.
SURVEYED
PLOTTED
TEMPLATE
AREAS
AREAS CHECKED
BY
DATE

...\PLANSET\newxsec7.dgn 2/25/2005 1:37:00 PM