ROUTE	SECTION	COUNTY	TOTAL SHEETS	SHEET NO.
*	**	***	25	18
STA.	TO STA.			
FED. ROAD DIST. NO. _	ILLINOIS	FED. AID PROJECT ****		

* VARIOUS
** DIST 8 ITS 2006-1
*** MADISON & ST. CLAIR
**** D-98-012-02

CONTRACT* 76966

N

UTILITIES

- AMEREN IP (GAS AND ELECTRIC)
- AMEREN UP (ELECTRIC)
- AT AND T CORPORATION (COMMUNICATIONS)
- CENTER POINT ENERGY (PIPELINE)
- CITY OF COLLINSVILLE (WATER AND SANITARY SEWER)
- ILLINOIS AMERICAN WATER COMPANY (WATER)
- LIGHT CORE (COMMUNICATIONS)
- MARATHON ASHLAND PIPELINE, LLC (PIPELINE)
- MCLEOD USA TELECOMMUNICATIONS, INC. (COMMUNICATIONS)
- MEDIACOM LLC CENTRAL (CABLE TV)
- MOUND PUBLIC WATER AND SEWER DISTRICT (WATER)
- SBC (COMMUNICATIONS)
- SOUTHWESTERN ELECTRIC COOPERATIVE, INC. (ELECTRIC)

(MEMBER OF J.U.L.I.E. (800-892-0123) ARE INDICATED BY "•". NON J.U.L.I.E. MEMBERS MUST BE NOTIFIED INDIVIDUALLY.)

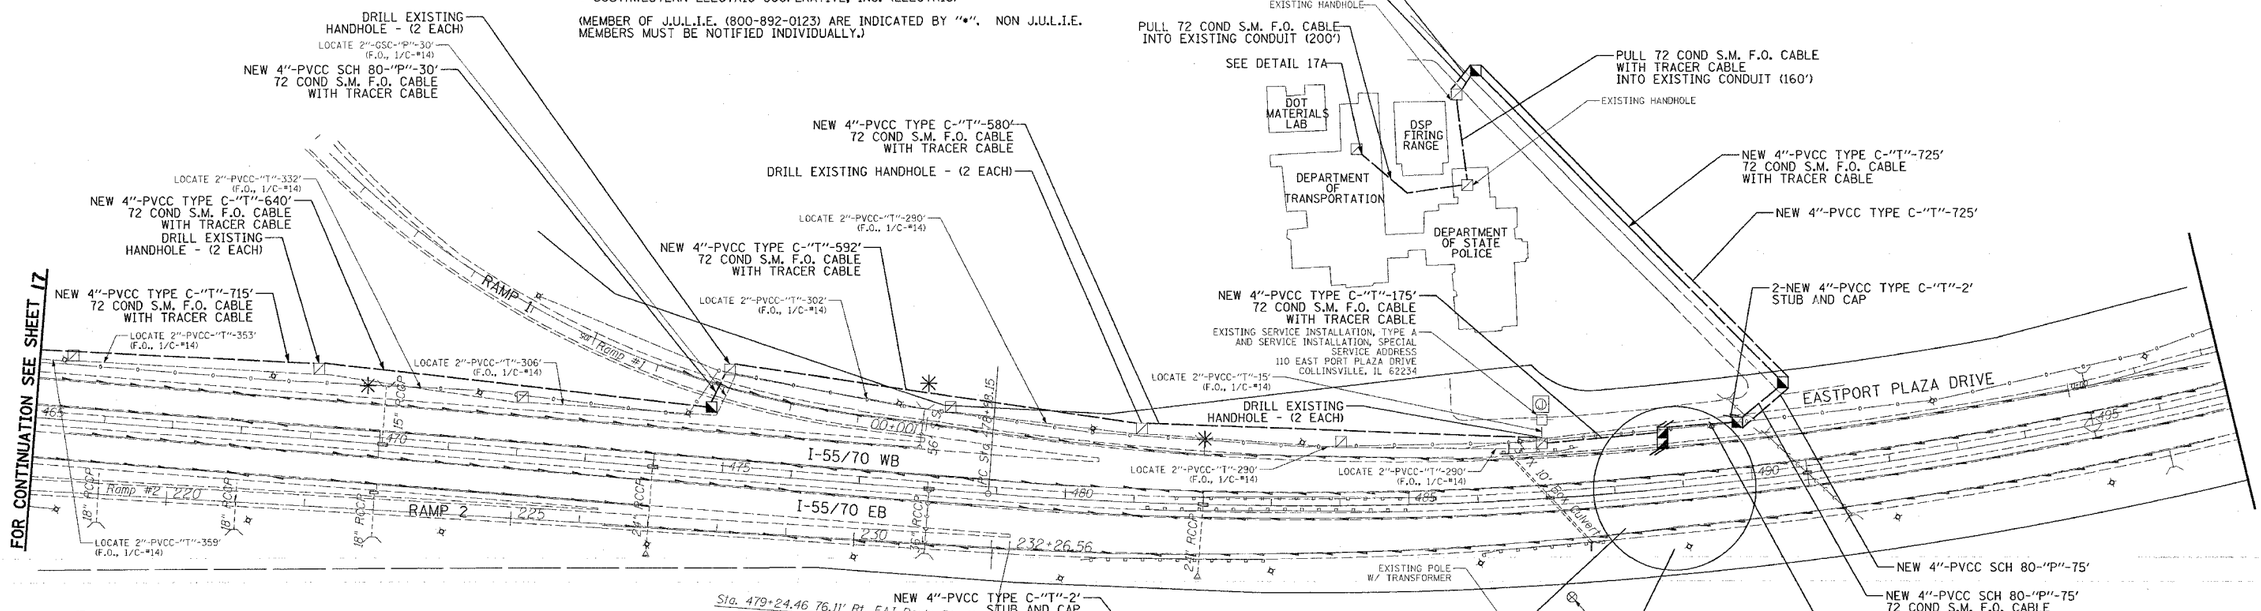

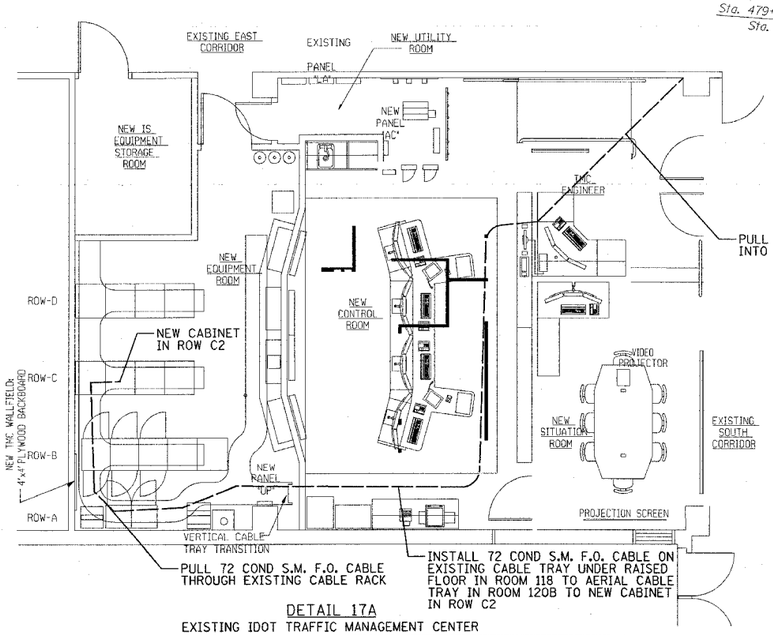

DETAIL 17A
EXISTING IDOT TRAFFIC MANAGEMENT CENTER

100 0 100 200 300 400 500
SCALE IN FEET

✳ LOCATE CULVERT / DRAINS VERIFY DEPTH. TRENCH OVER OR TRENCH AROUND PER FIELD ENGINEER'S RECOMMENDATION.

100 0 100 200 300 400 500
SCALE IN FEET

REVISIONS NAME	DATE

ILLINOIS DEPARTMENT OF TRANSPORTATION
LOCATION 557010.5A.31D
VARIOUS ROUTES
SECTION DIST 8 ITS 2006-1
MADISON AND ST. CLAIR COUNTY

SCALE: 1" = 100' DRAWN BY MAM
DATE 05/02/05 CHECKED BY CAF