F. A. U RTE.	SECTION	COUNTY	TOTAL SHEETS	SHEET NO
1636	92-00037-03-PV	WILL	39	9
STA.	TO STA.			
FED. ROAD DIST. NO.	ILLINOIS	FED. AID PROJECT		

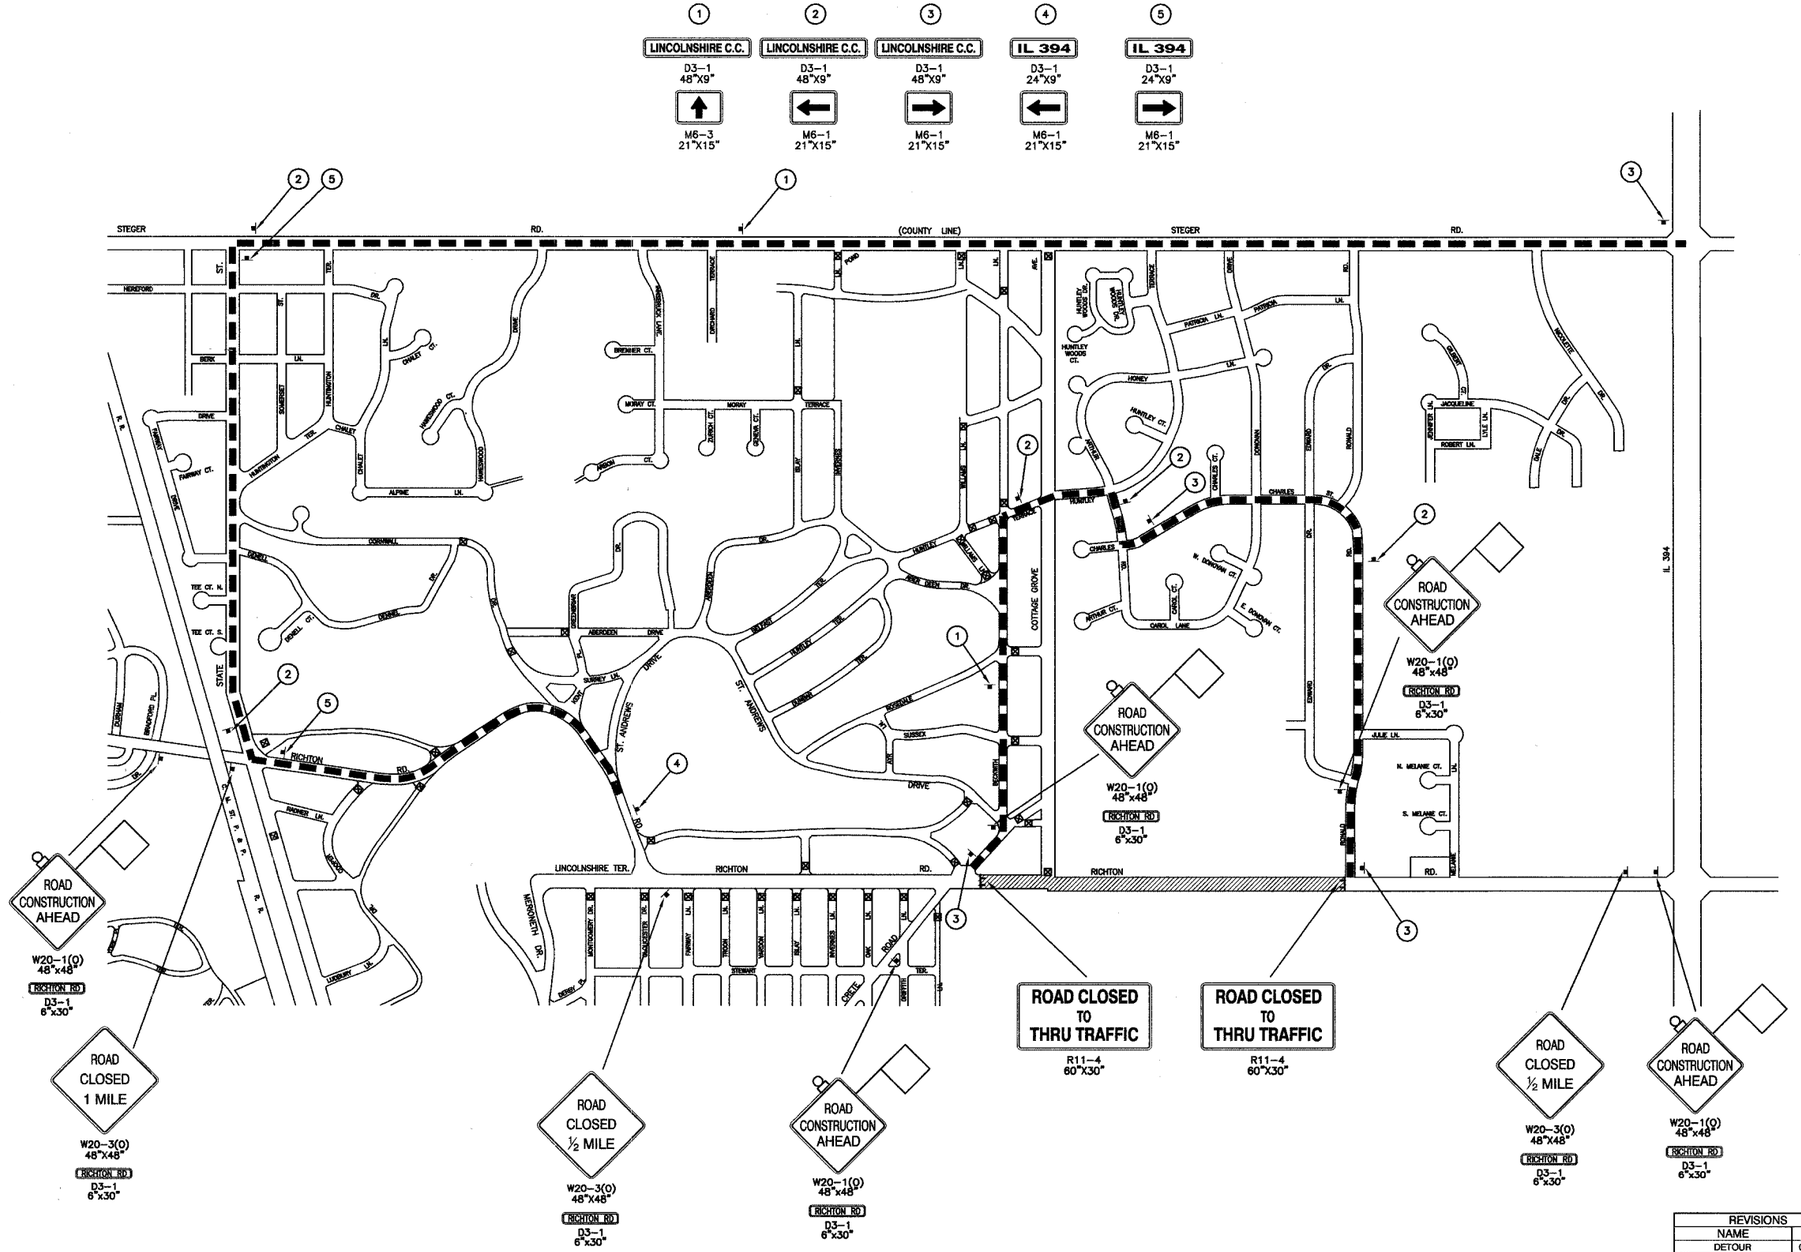

NOTES: SHEETS 10–16 NOT USED

PROPOSED STORM SEWER AND STRUCTURES SHALL BE CONSTRUCTED PRIOR TO ANY PAVEMENT REMOVAL

LEGEND

- R.O.W. CORRIDOR ONLY, NO DEVELOPED ROADWAY
- CONSTRUCTION AREA
- DETOUR ROUTE
- SIGN
- TYPE III BARRICADE

REVISIONS	
NAME	DATE
DETOUR	01/31/05

ILLINOIS DEPARTMENT OF TRANSPORTATION

F.A.U. 1636 RICHTON ROAD

SUGGESTED TRAFFIC CONTROL

SCALE: VERT. NA
HORIZ. NA

DATE 12-29-03

DRAWN BY EC

CHECKED BY PKB

ROBINSON ENGINEERING, LTD.
CONSULTING REGISTERED PROFESSIONAL ENGINEERS AND PROFESSIONAL LAND SURVEYORS
357 EAST 170TH STREET SOUTH HOLLAND, ILLINOIS 60473-0386

95313-DETR-01