February 04, 2005 10:15:44 a.m.
D:\LD2\D2050181_PHASE1\DWG\PP-BASE_ROUTE64.DWG

F.A.P. ROUTE	COUNTY SECTION	COUNTY	TOTAL SHTS.	SHEET NO.
336	99-00243-00-PV / CONTRACT NO. 83782	KANE	268	76
PLAN & PROFILE STA. 330+00 TO STA. 335+50				
F.H.W.A. REG.5	ILLINOIS	PROJECT F-0336(008)		

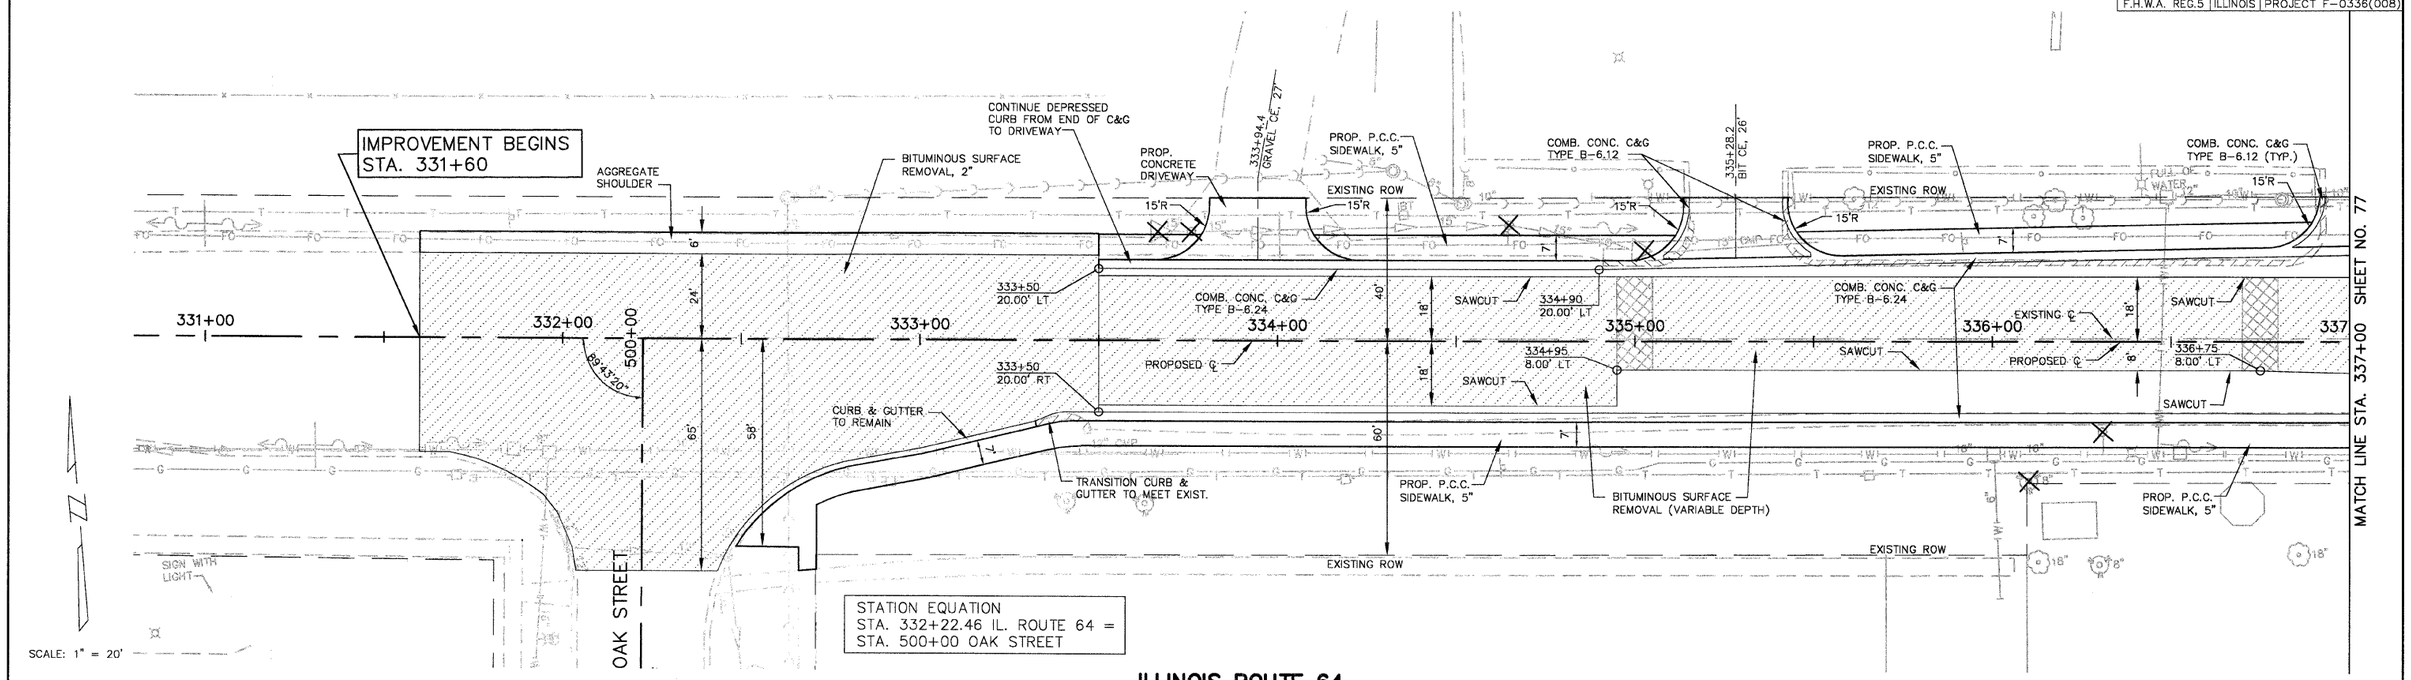
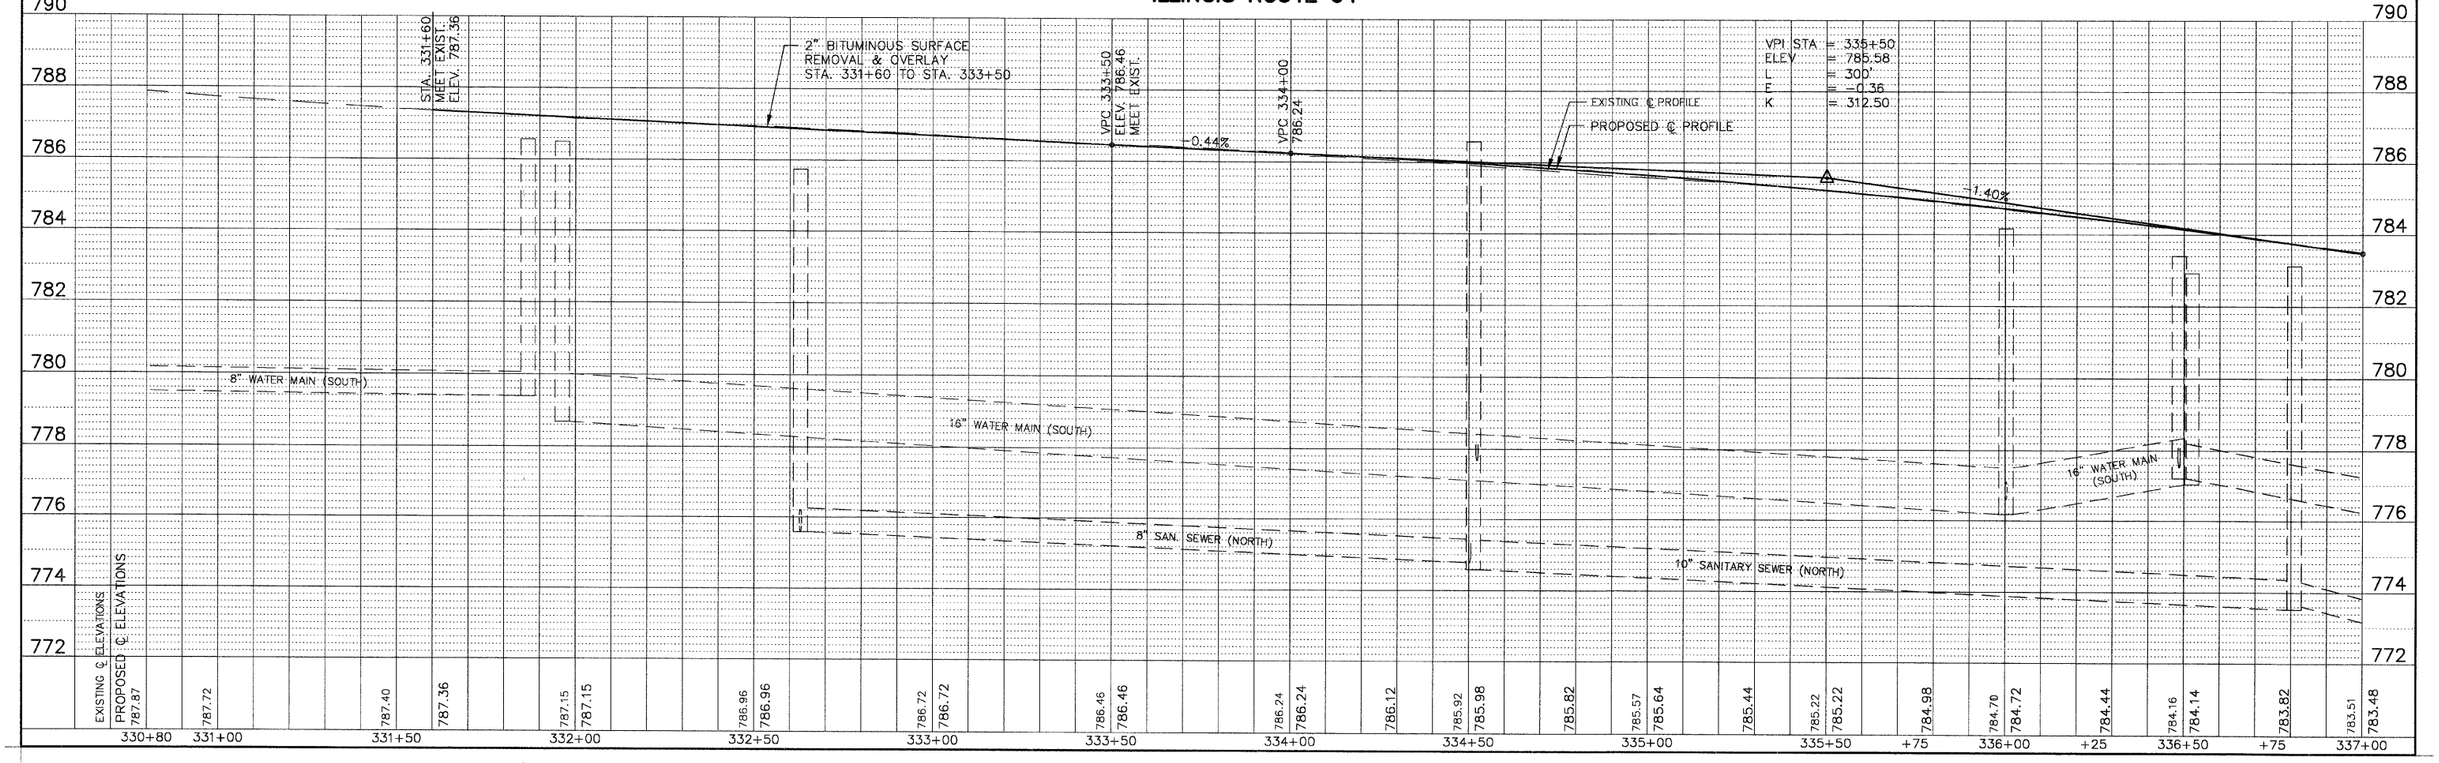
ILLINOIS ROUTE 64