ORIGINAL SURVEY		BY	DATE
NOTE BOOK	SURVEYED		
	PLOTTED		
	TEMPLATE		
	AREAS		
NO.	AREAS CHECKED		

FINAL SURVEY		BY	DATE
NOTE BOOK	SURVEYED		
	PLOTTED		
	TEMPLATE		
	AREAS		
NO.	AREAS CHECKED		

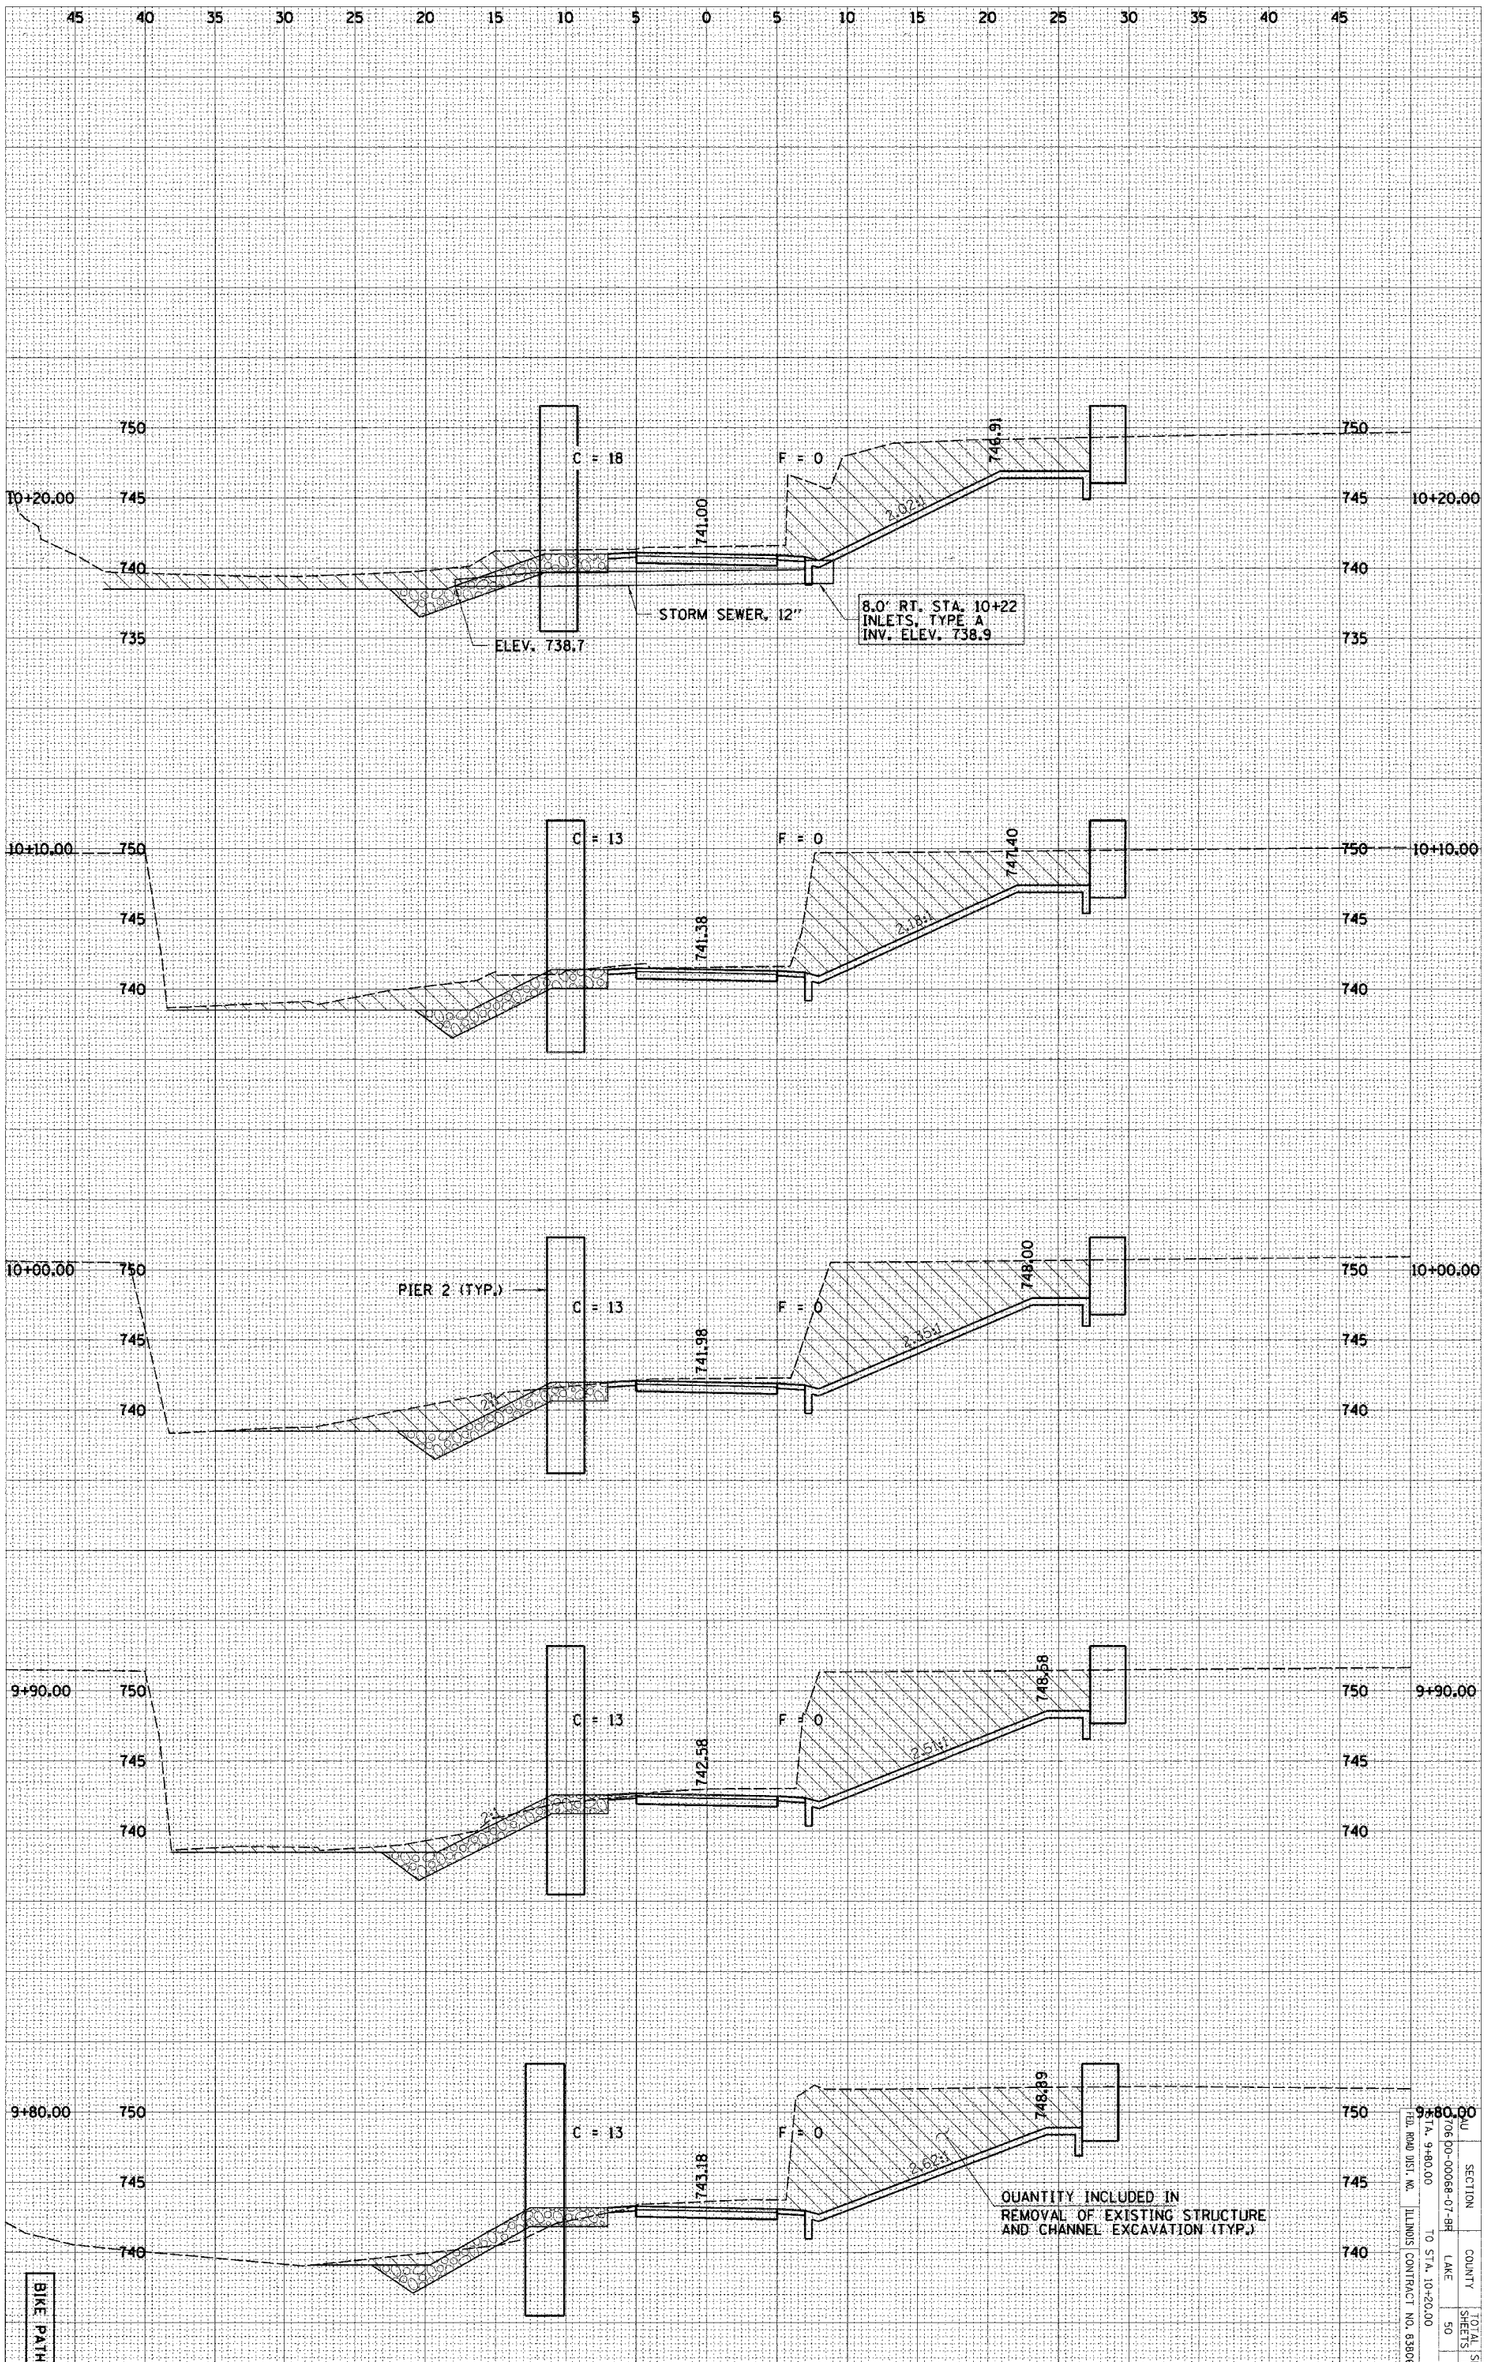

SECTION	COUNTY	TOTAL SHEETS	SHEET NO.
(706 00-00068-07-BR)	LAKE	50	49

STA. 9+80.00 TO STA. 10+20.00

FED. ROAD DIST. NO. | ILLINOIS | CONTRACT NO. 63906