93398

COUNTY	ROUTE	SECTION	TOTAL SHEETS	SHEET NO.
ADAMS	FAS 432	05-00194-00-RS	12	12
BUTT JOINT DETAIL				
BITUMINOUS SURFACE REMOVAL DETAIL				
SIDE ROAD & ENTRANCE DETAILS				

BUTT JOINT DETAIL

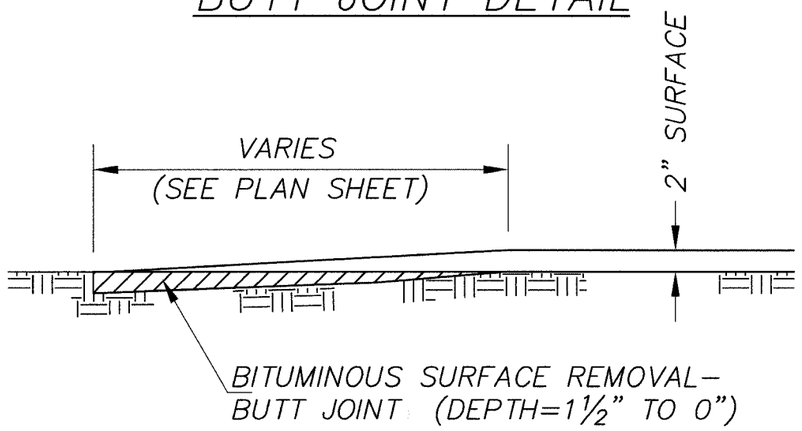

BITUMINOUS SURFACE REMOVAL

STA. 250+44.16 TO STA. 252+45.83

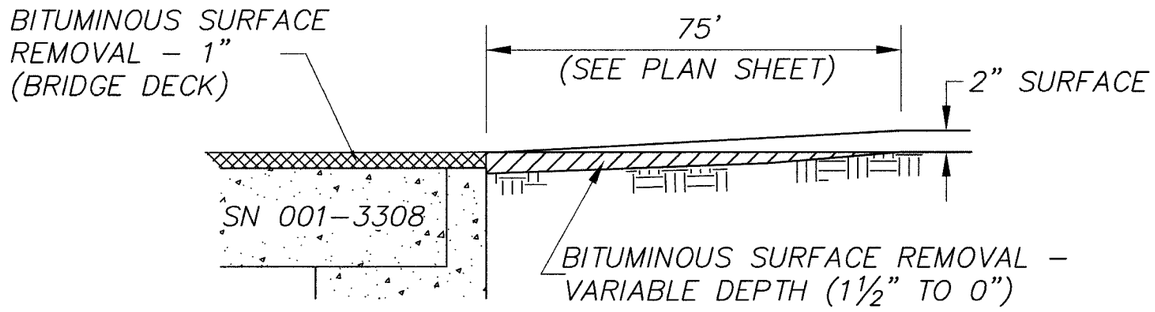

INTERSECTION DETAILS

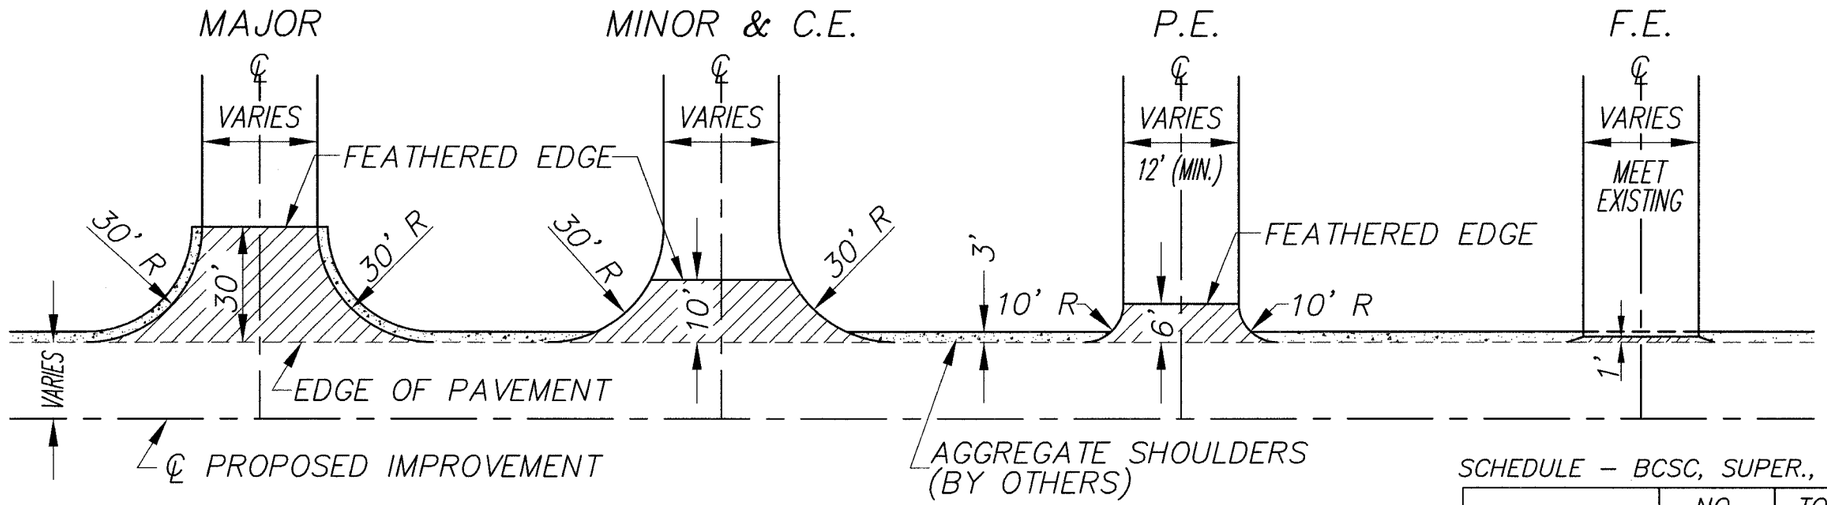

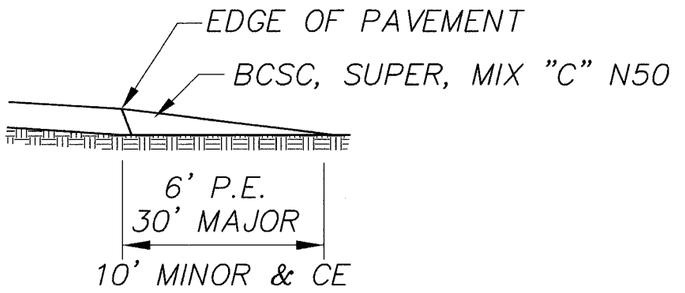

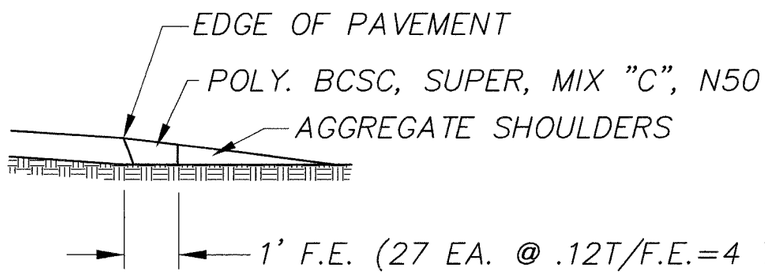

ENTRANCE DETAILS

SCHEDULE - BCSC, SUPER., MIX "C" N50

	NO.	TONS/	TONS
PE	16	1.5	24
CE	0	6	0
MINOR ROAD	6	6	36
MAJOR ROAD	1	12	12
MAILBOXES	7	2.4	17
TOTAL			89