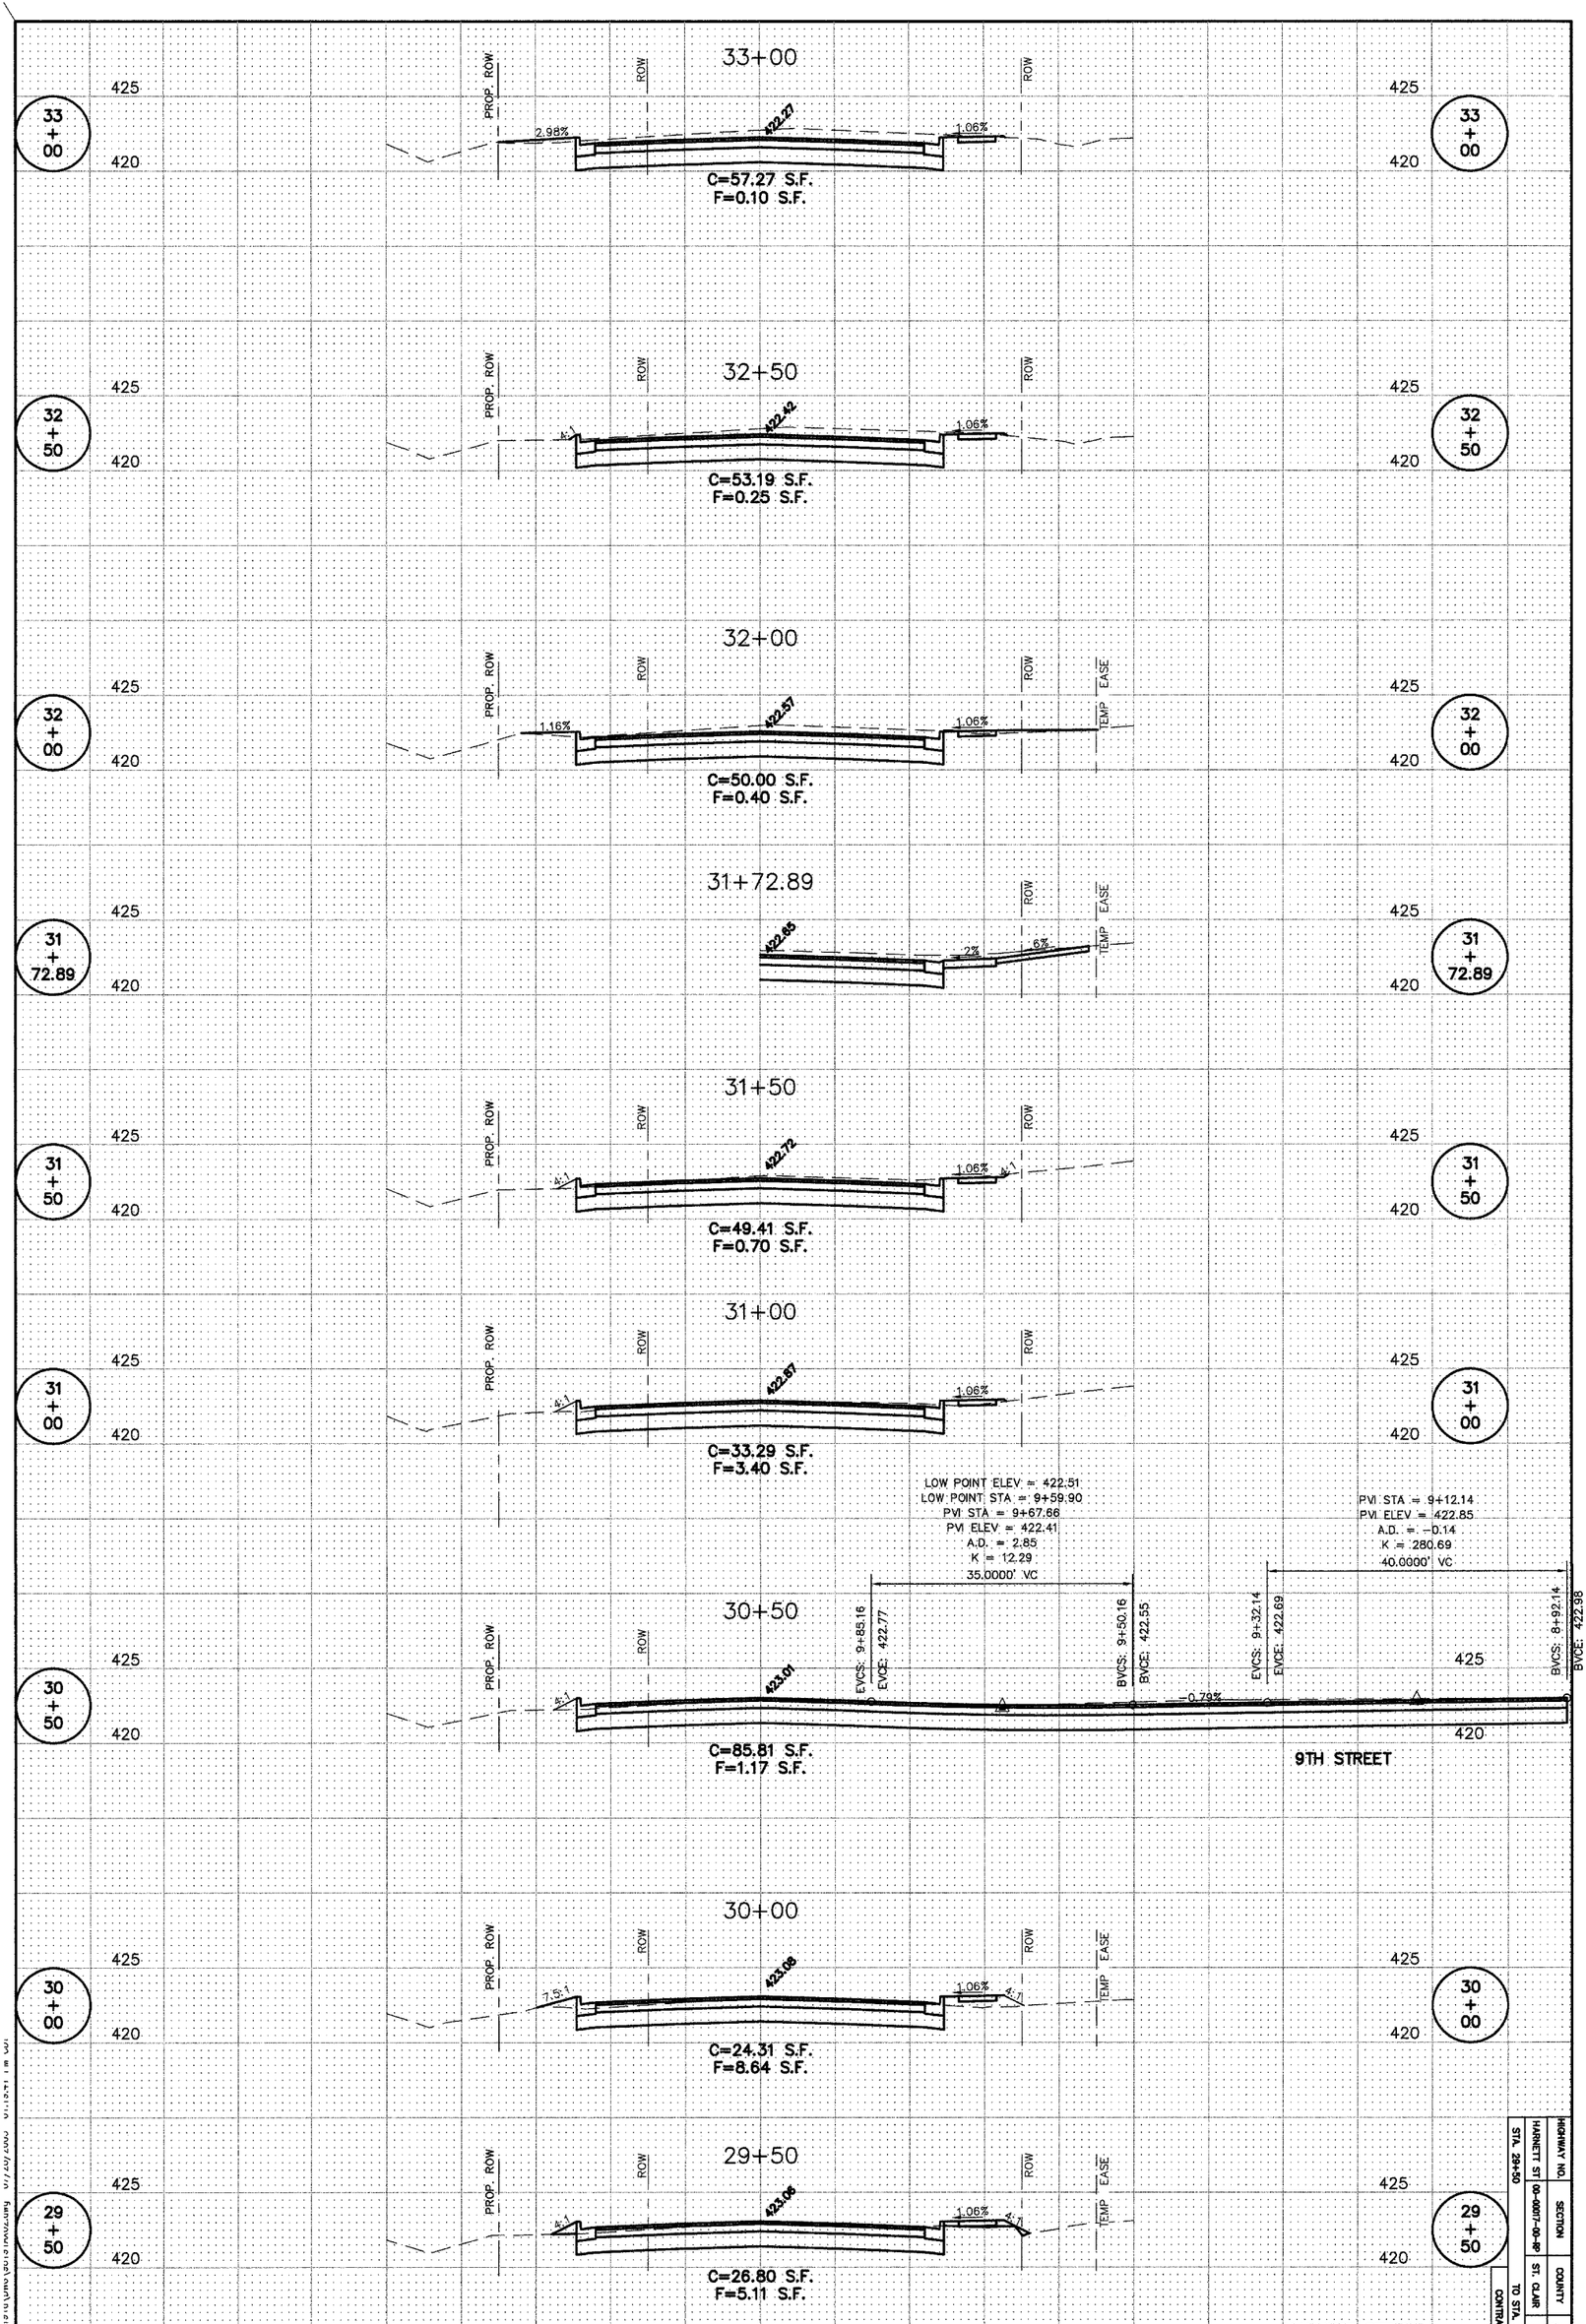

HIGHWAY NO.	SECTION	COUNTY	TOTAL SHEETS	SHEET NO.
HARNETT ST	06-0007-00-4P	ST. CLAIR	33	

STA. 29+50 TO STA. 33+00

CONTRACT NO. 8724