CONTRACT NO. 97255

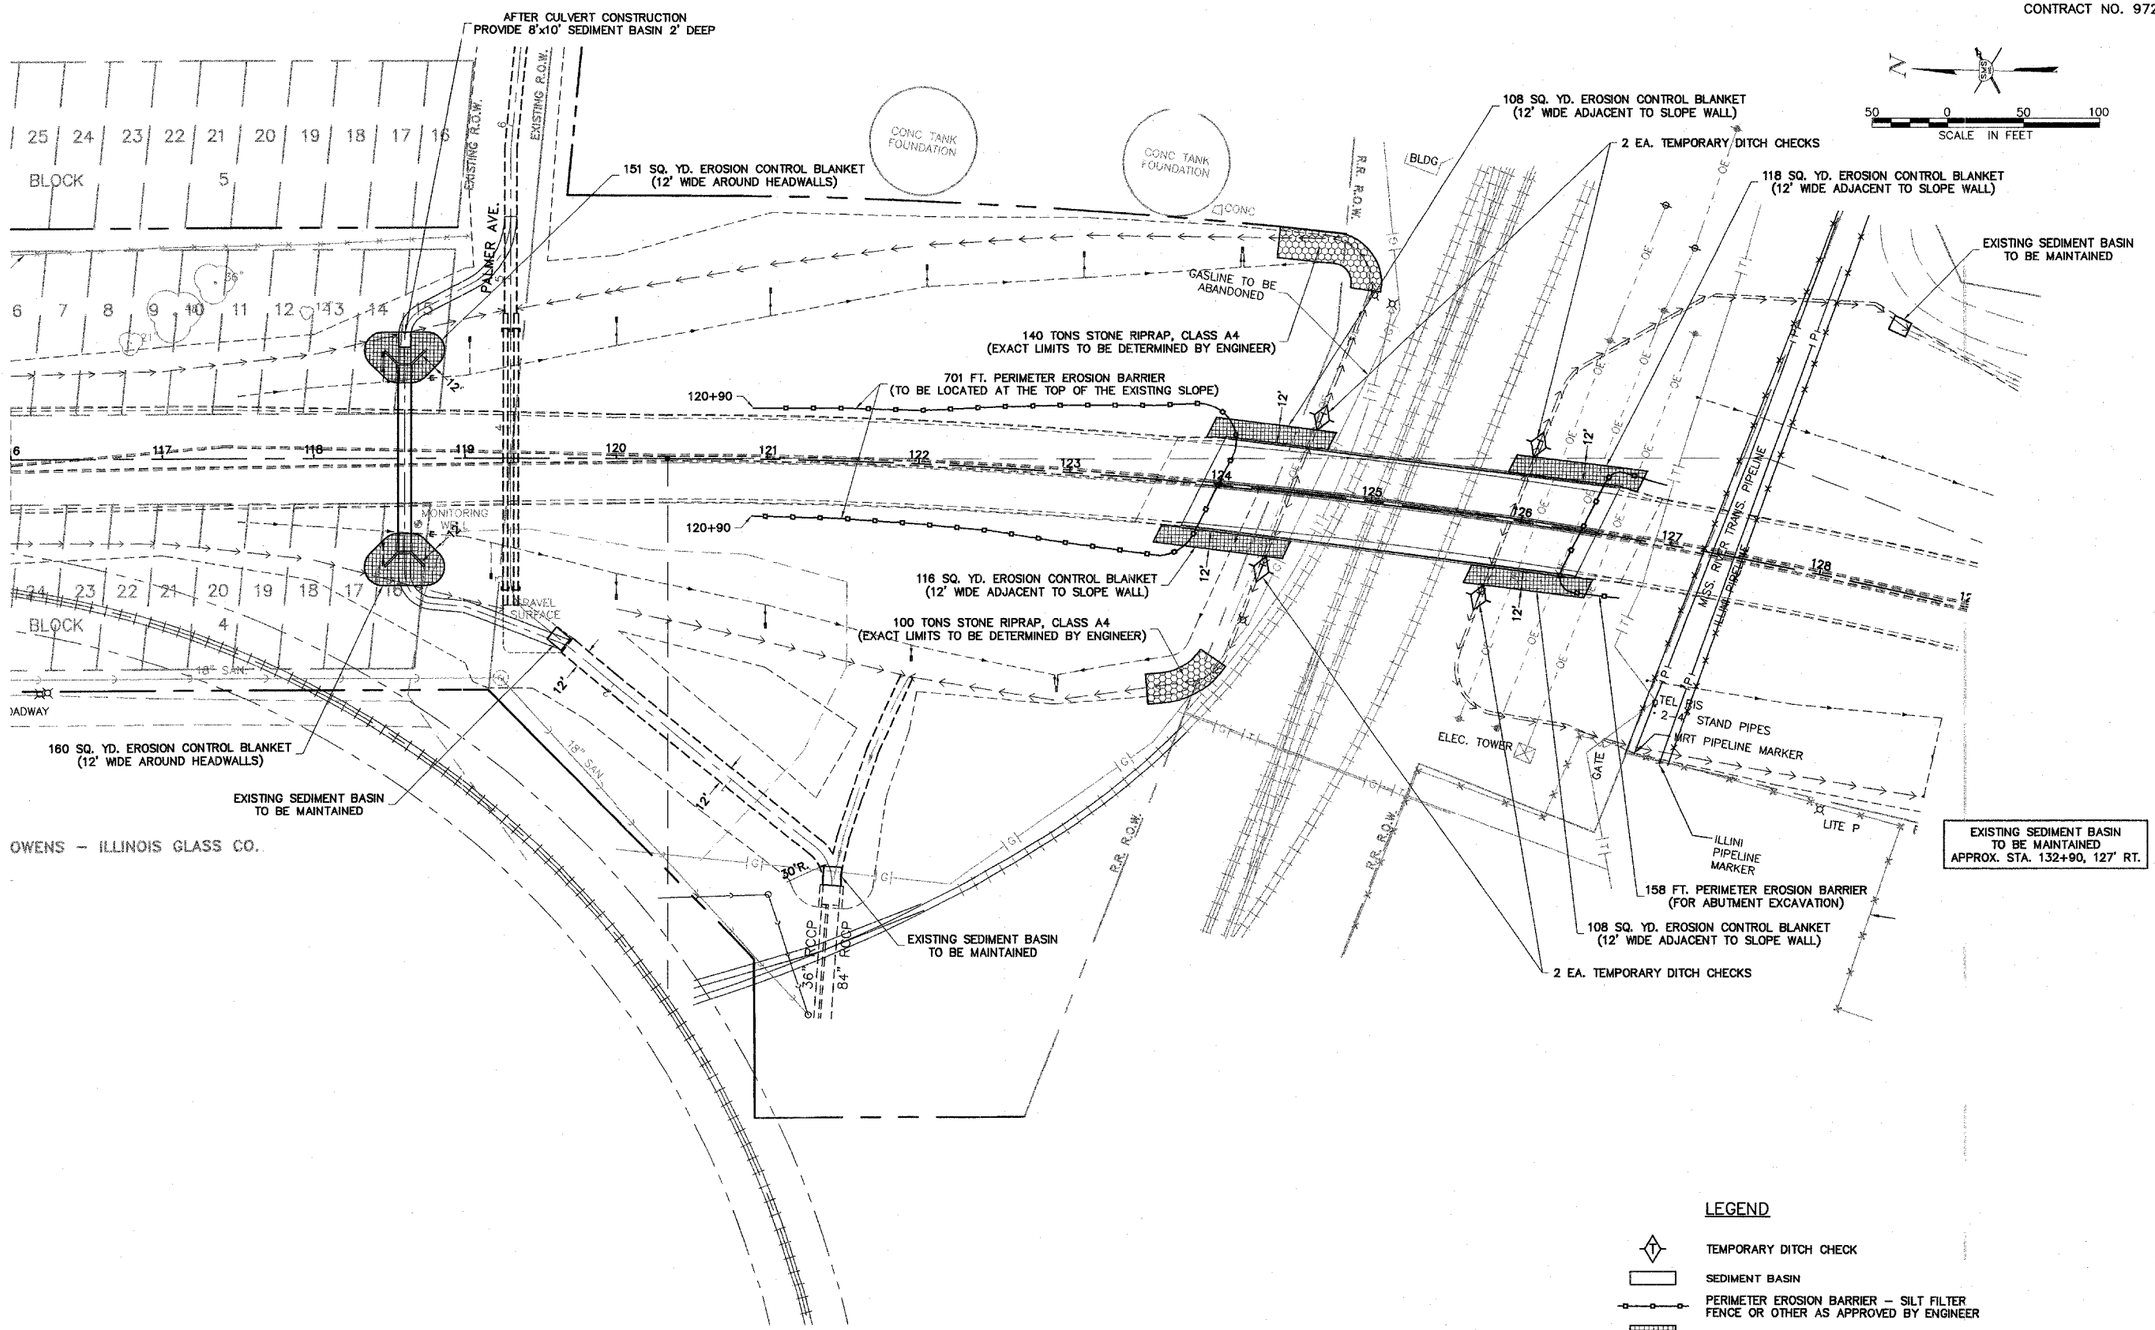

LEGEND

- TEMPORARY DITCH CHECK
- SEDIMENT BASIN
- PERIMETER EROSION BARRIER – SILT FILTER FENCE OR OTHER AS APPROVED BY ENGINEER
- EROSION CONTROL BLANKET

REVISIONS

Sheppard Morgan & Schwaab, Inc.
CONSULTING ENGINEERS & LAND SURVEYORS
415 Market Street
Alton, Illinois 62002
618/462-9755
10 Central Industrial Dr
Suite 100
Granite City, IL 62040
618/877-8700
SMS ENGINEERS

CITY OF ALTON, ILLINOIS
SECTION 97 – 00208 – 01 – GS
INDIANA AVENUE EXTENSION – PHASE II
EROSION CONTROL PLAN

DWG. NO.	EROSION CONTROL.DWG
COGO FILE	
REF. BK.	PG.
JOB NO.	406365.1
DSN. BY:	DEG
DWN. BY:	CAD
CHK. BY:	DEG
DATE:	APRIL, 2005
SCALE:	1" = 50'
SHEET	9 OF 34