CONTRACT NO. 98884

F.A.P RTE.	SECTION	COUNTY	TOTAL SHEETS	SHEET NO.
726	130 I-2,TS	WILLIAMSON	90	41
STA. 1+00.00		TO STA. 1+25.00		
FED. ROAD DIST. NO.		ILLINOIS	FED. AID PROJECT	

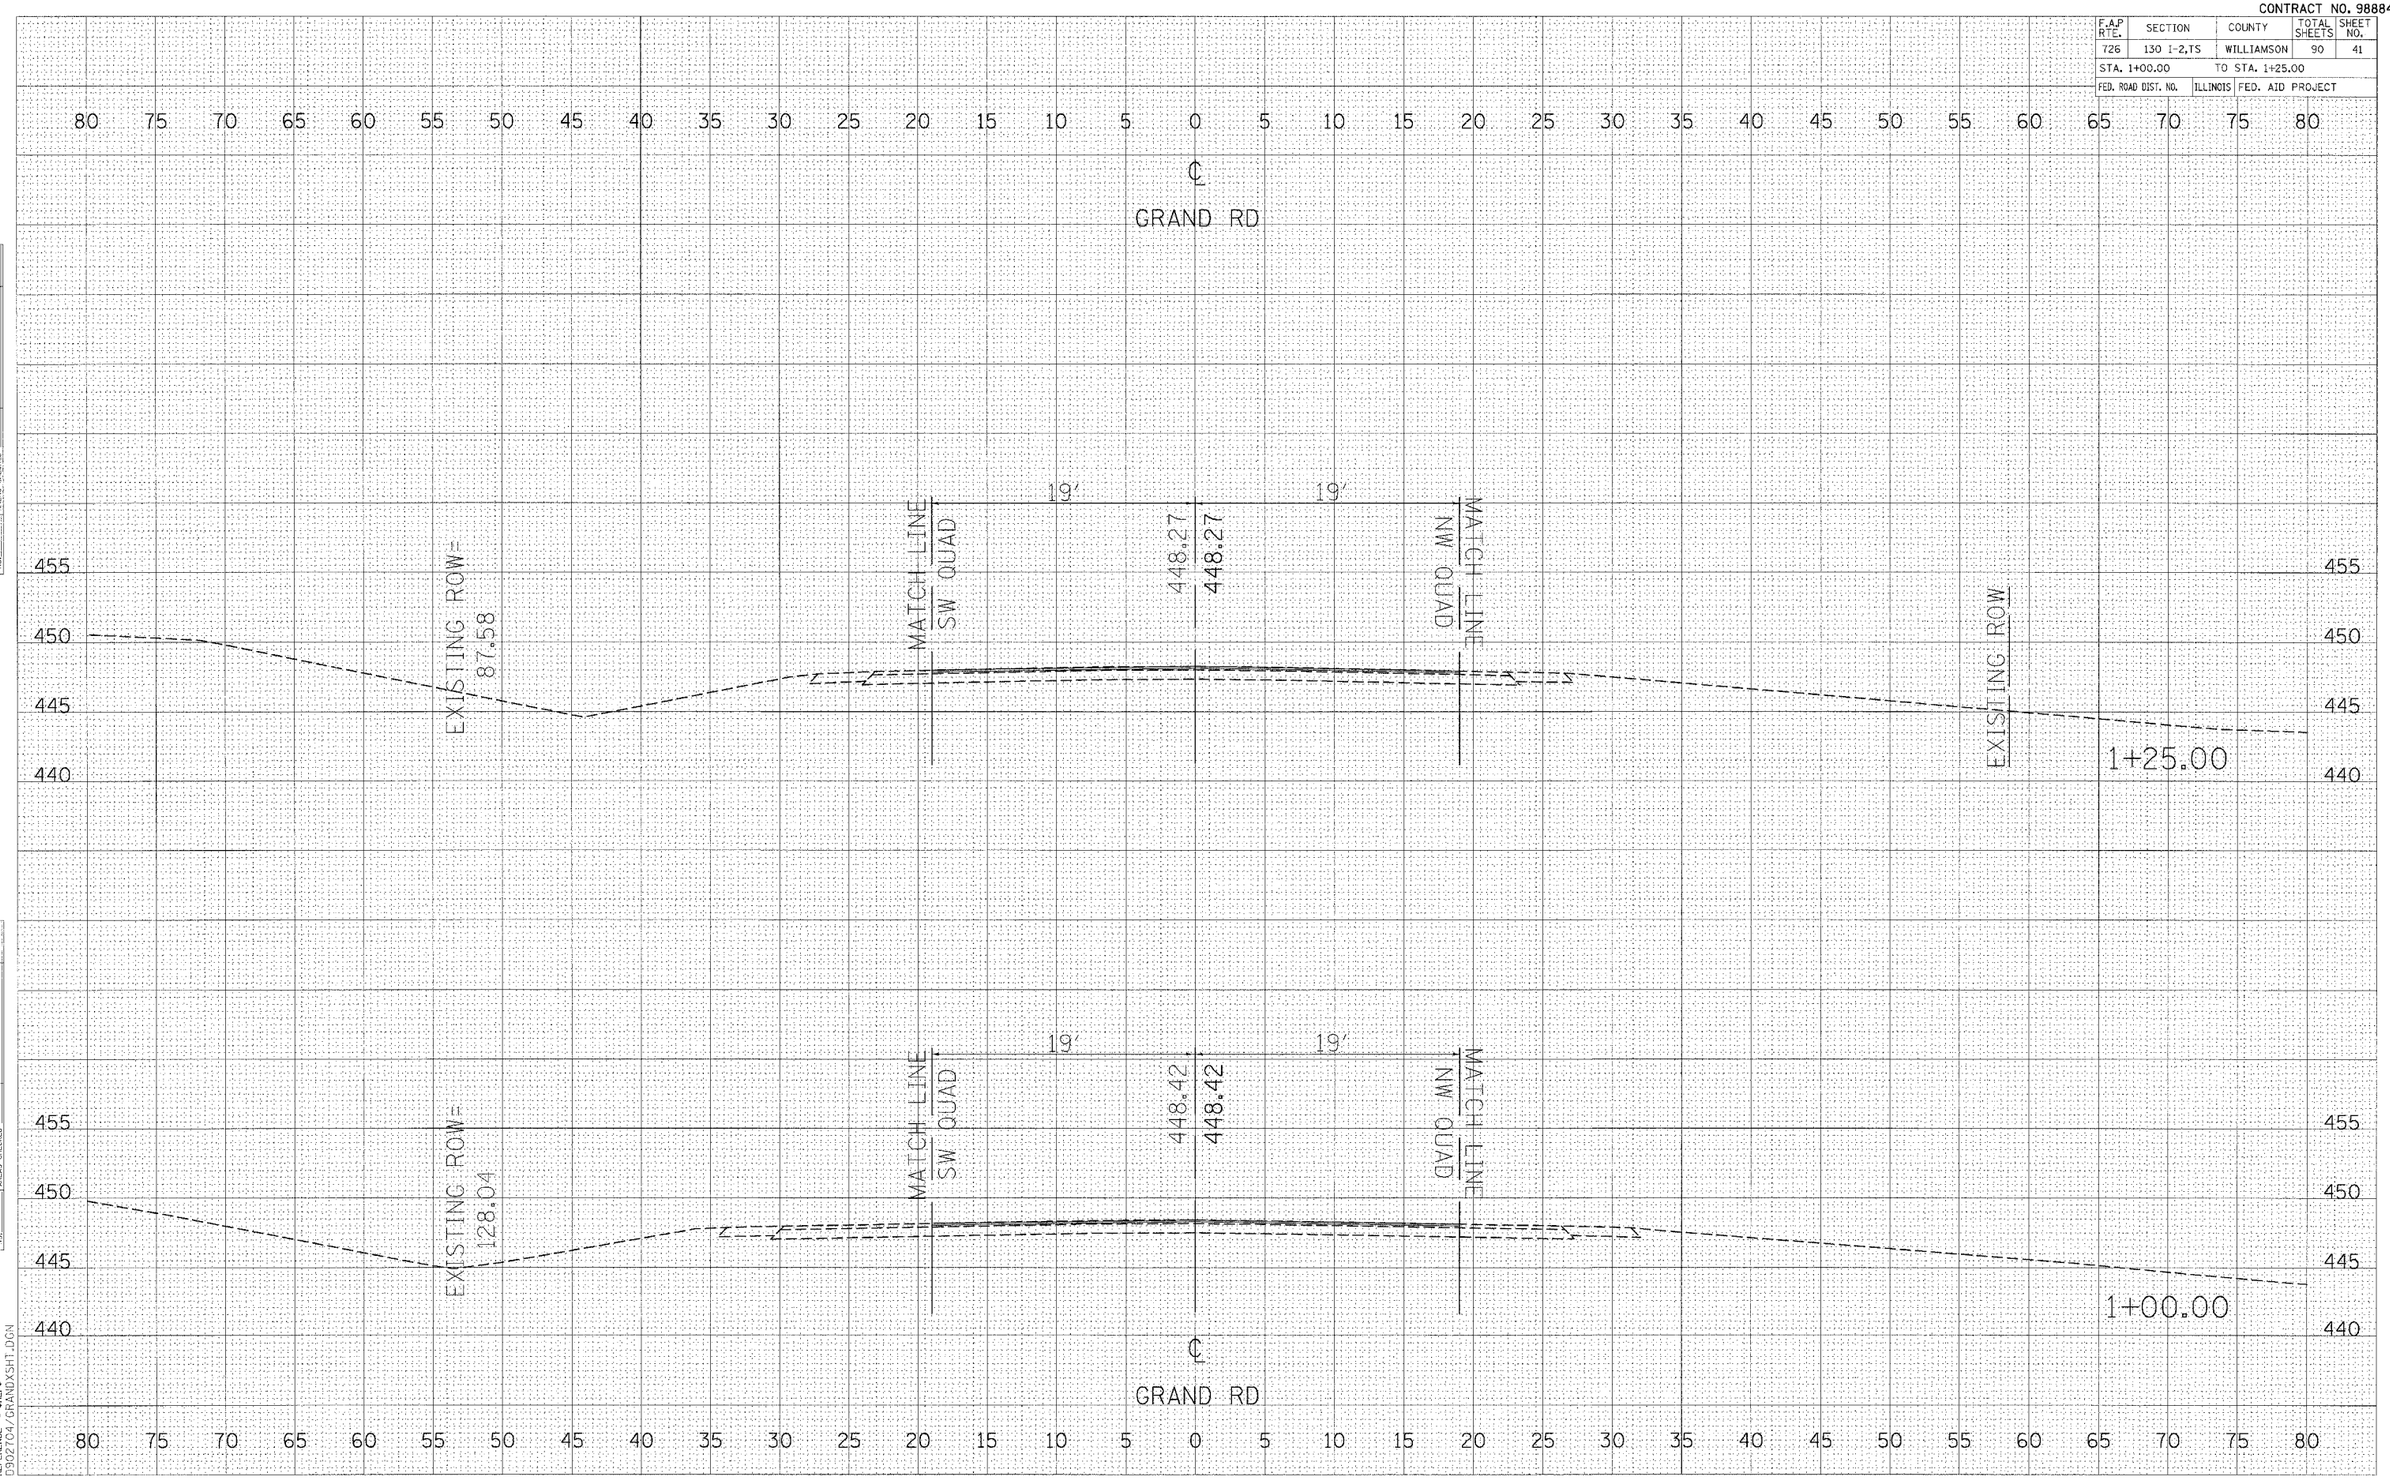

FINAL SURVEY — SURVEYED — BY — DATE
PLOTTED
NOTE BOOK — TEMPLATE
NO. — AREAS CROSS CHECKED

ORIGINAL SURVEY — SURVEYED — BY — DATE
PLOTTED
NOTE BOOK — TEMPLATE VS
NO. — AREAS CROSS CHECKED

PLOT DATE = $DATE$
FILE NAME = $FILEL$
PLOT SCALE = $SCALE$
PLOT STYLE = $STYLE$
D902704/GRANDXSHT.DGN

CROSS SECTIONS – GRAND ROAD