CONTRACT NO. 98884

F.A.P RTE.	SECTION	COUNTY	TOTAL SHEETS	SHEET NO.
726	130 I-2,I5	WILLIAMSON	90	42
STA. 1+50.00		TO STA. 1+75.00		
FED. ROAD DIST. NO.	ILLINOIS	FED. AID PROJECT		

FINAL SURVEY	SURVEYED	BY	DATE
	PLOTTED		
NOTE BOOK	TEMPLATE		
NO.	AREAS CHECKED		

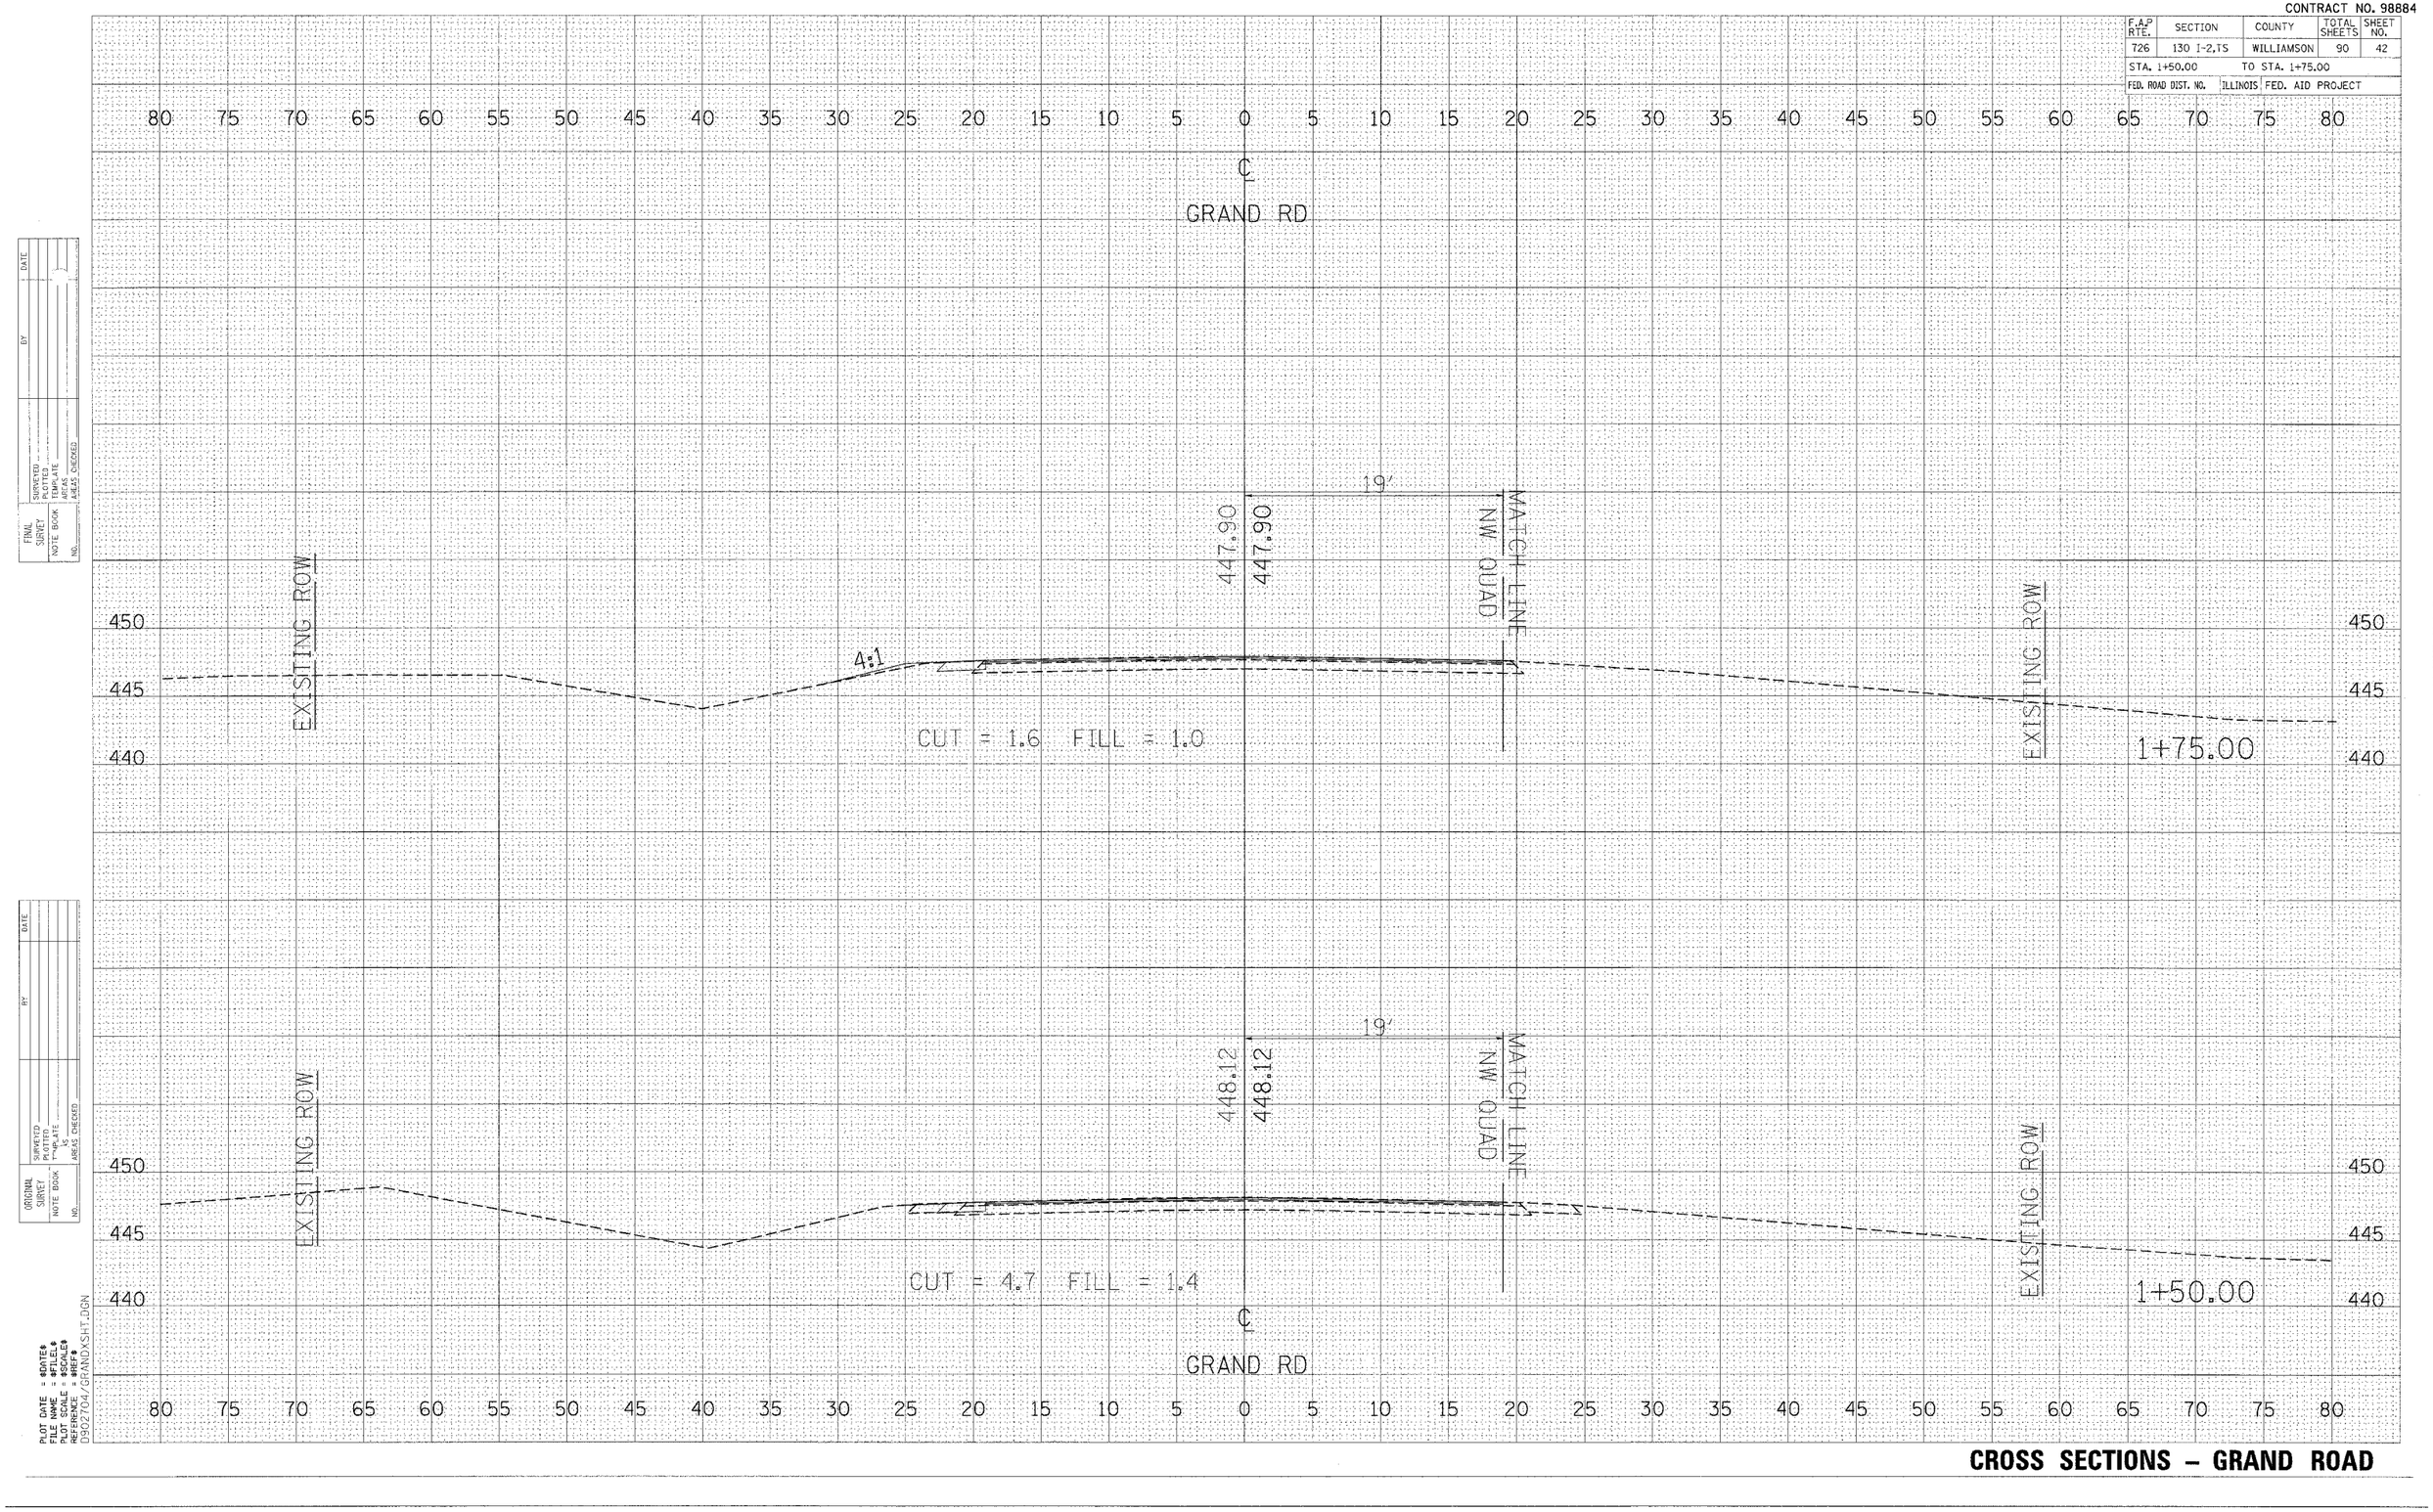

ORIGINAL SURVEY	SURVEYED	BY	DATE
	PLOTTED		
NOTE BOOK	T-W-P-RTE.		
NO.	AREAS CHECKED		

PLOT DATE = $DATE$
FILE NAME = $FILE$
PLOT SCALE = $SCALE$
PLOT STYLE = $STYLE$
USER = $USER$
D:\2704\GRANDXSHT.DGN

CROSS SECTIONS – GRAND ROAD