CONTRACT NO. 98884

| F.A.P RTE. | SECTION | COUNTY | TOTAL SHEETS | SHEET NO. |
|---|---|---|---|---|
| 726 | 130 I-2,TS | WILLIAMSON | 90 | 81 |
| STA. +00.00 | | TO STA. +10.00 | | |
| FED. ROAD DIST. NO. | ILLINOIS | FED. AID PROJECT | | |

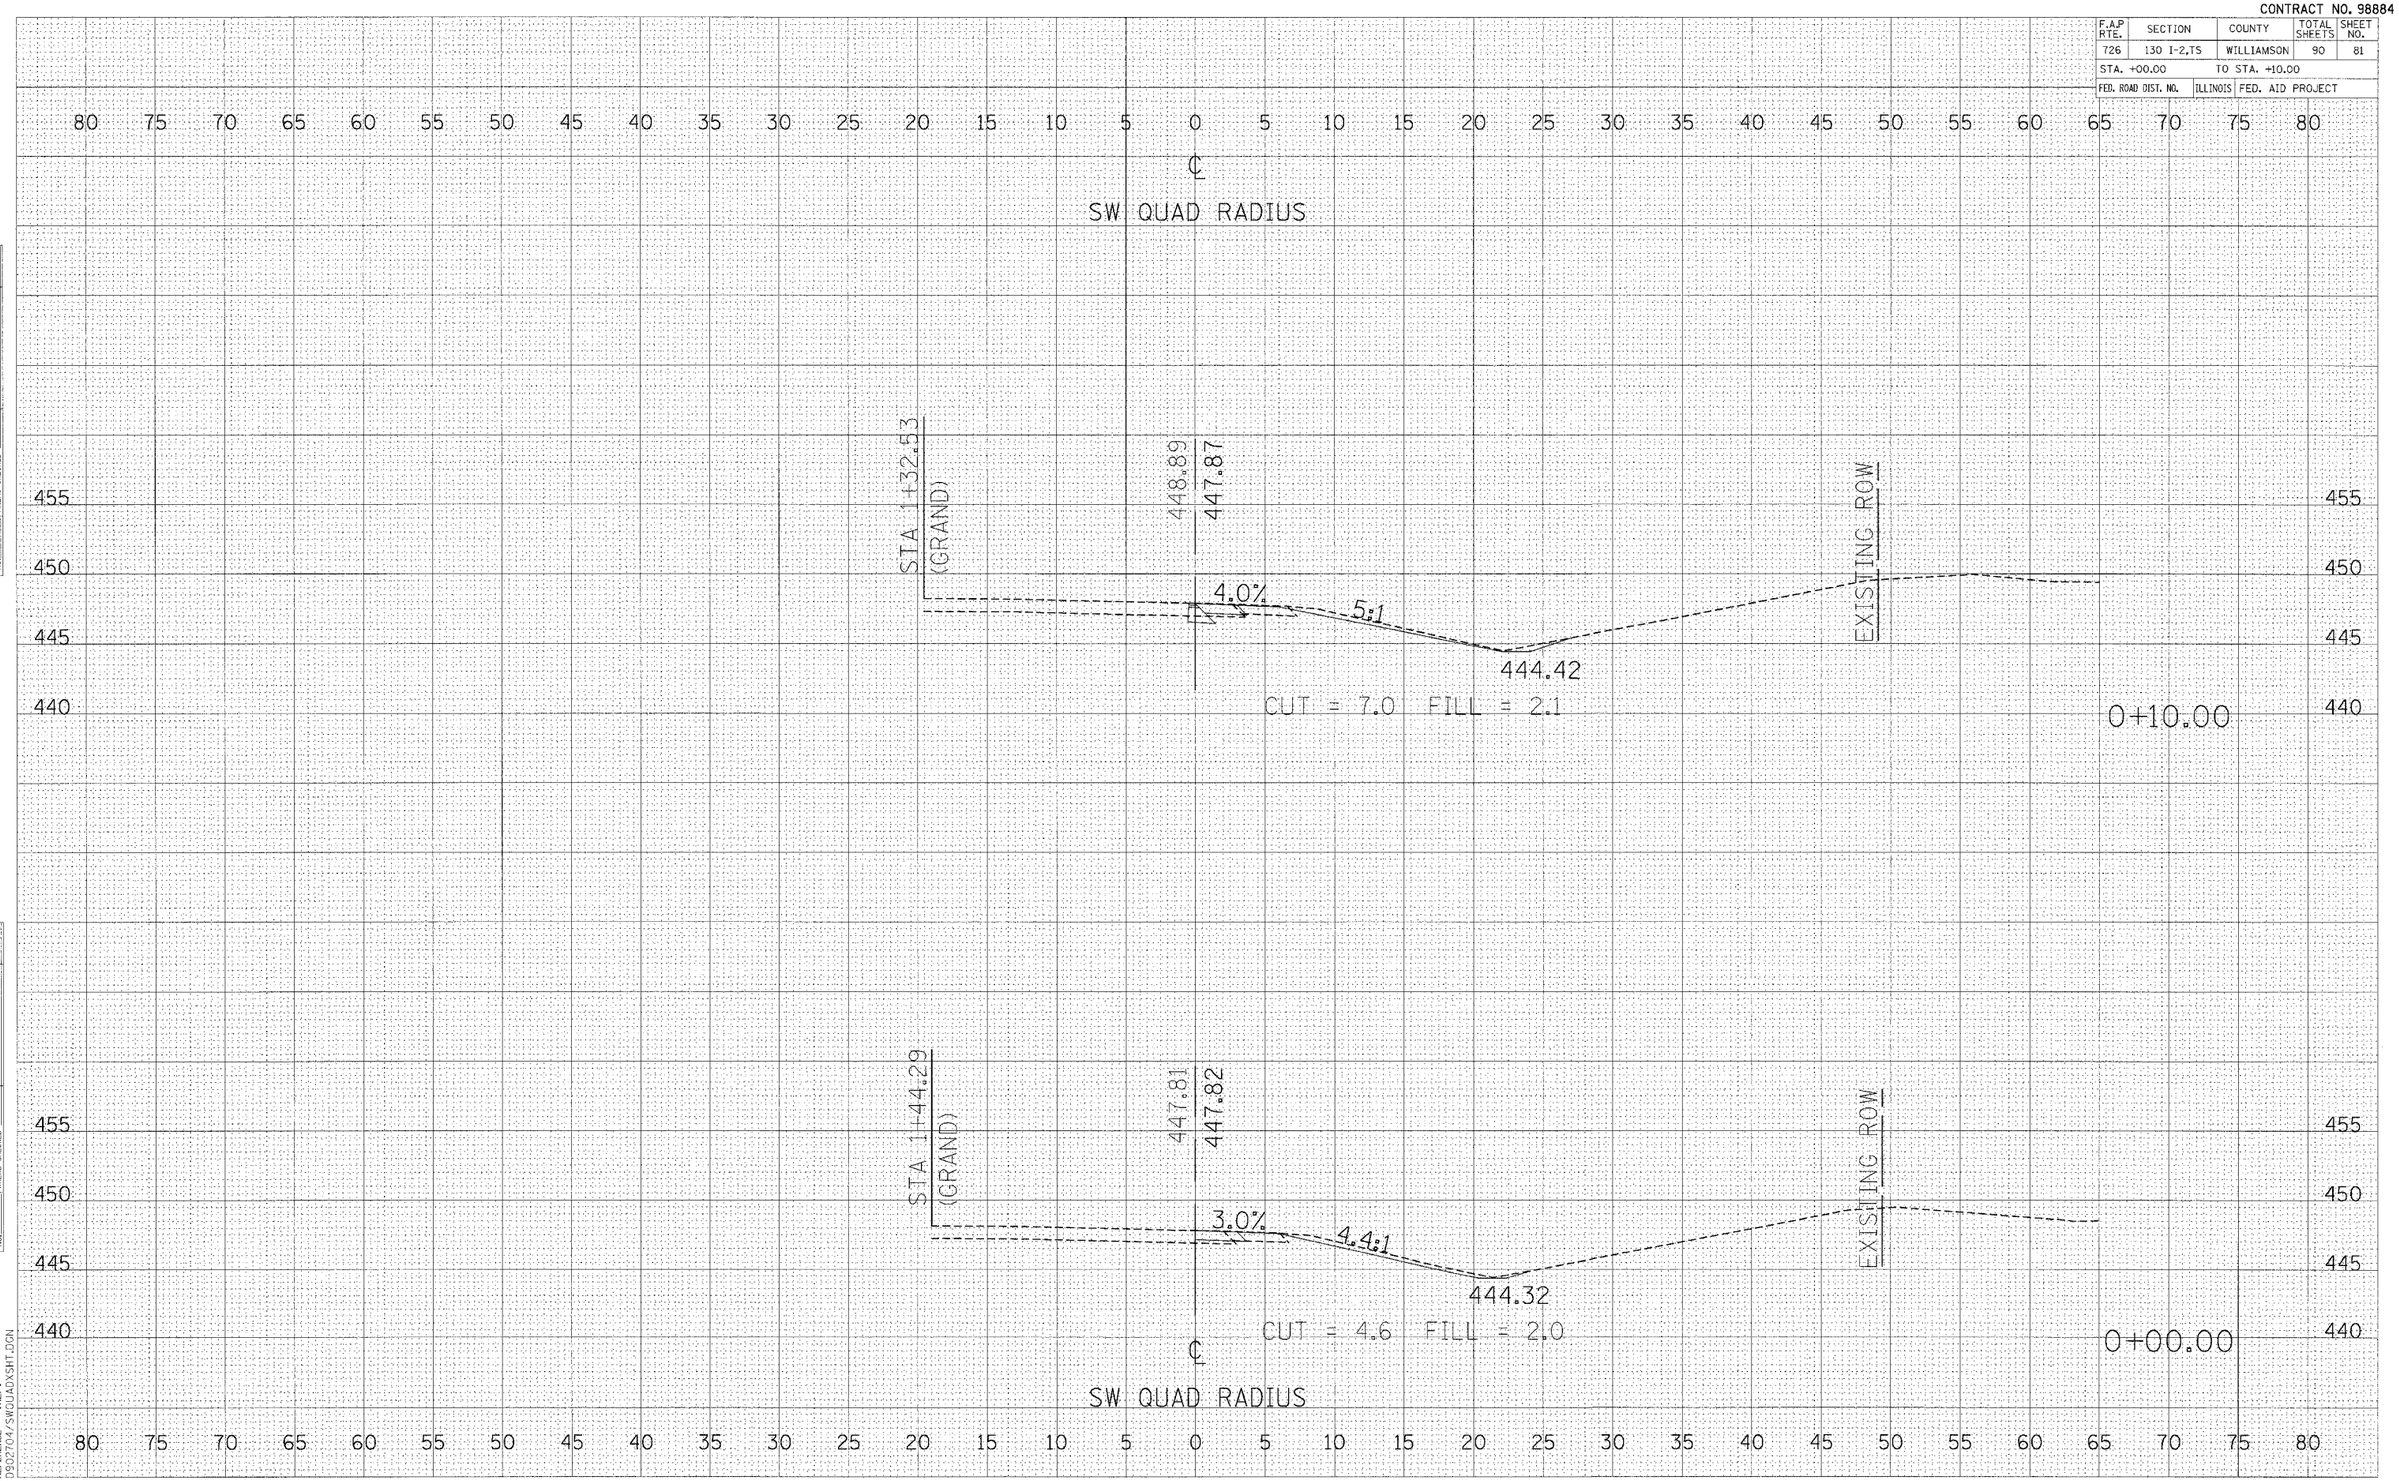


| FINAL SURVEY | | BY | DATE |
|---|---|---|---|
| | SUBMITTED | | |
| | PLOTTED | | |
| NOTE BOOK | TEMPLATE | | |
| | AREAS | | |
| NO. | AREAS CHECKED | | |

| ORIGINAL SURVEY | | BY | DATE |
|---|---|---|---|
| | SUBMITTED | | |
| | PLOTTED | | |
| NOTE BOOK | TEMPLATE | | |
| | AR | | |
| NO. | AREAS CHECKED | | |

PLOT DATE = $DATE$
FILE NAME = $FILEL$
PLOT SCALE = $SCALE$
PLOT BY = $USER$
0902704/SWQUADXSHT.DGN

**CROSS SECTIONS – SW RADIUS**