CONTRACT NO. 98884

F.A.P RTE.	SECTION	COUNTY	TOTAL SHEETS	SHEET NO.
726	130 I-2,TS	WILLIAMSON	90	83
STA. +40.00		TO STA. +50.00		
FED. ROAD DIST. NO.	ILLINOIS	FED. AID PROJECT		

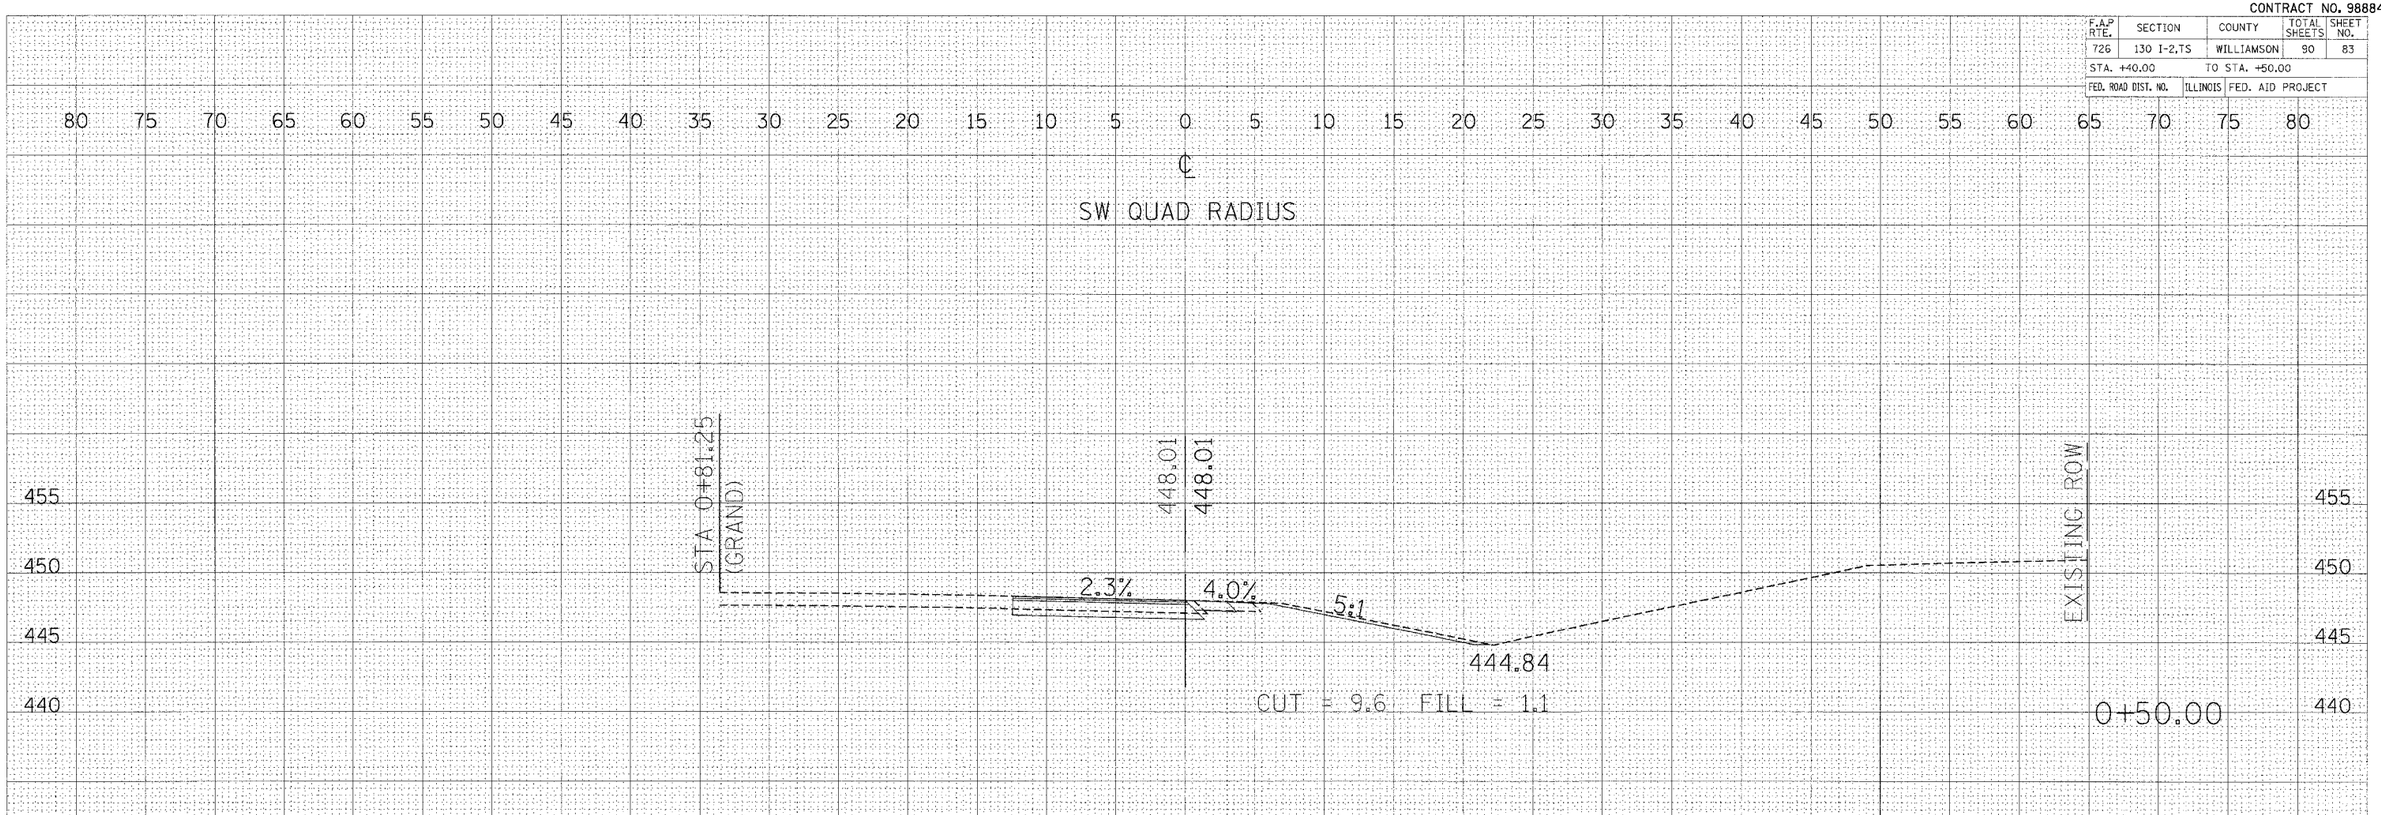

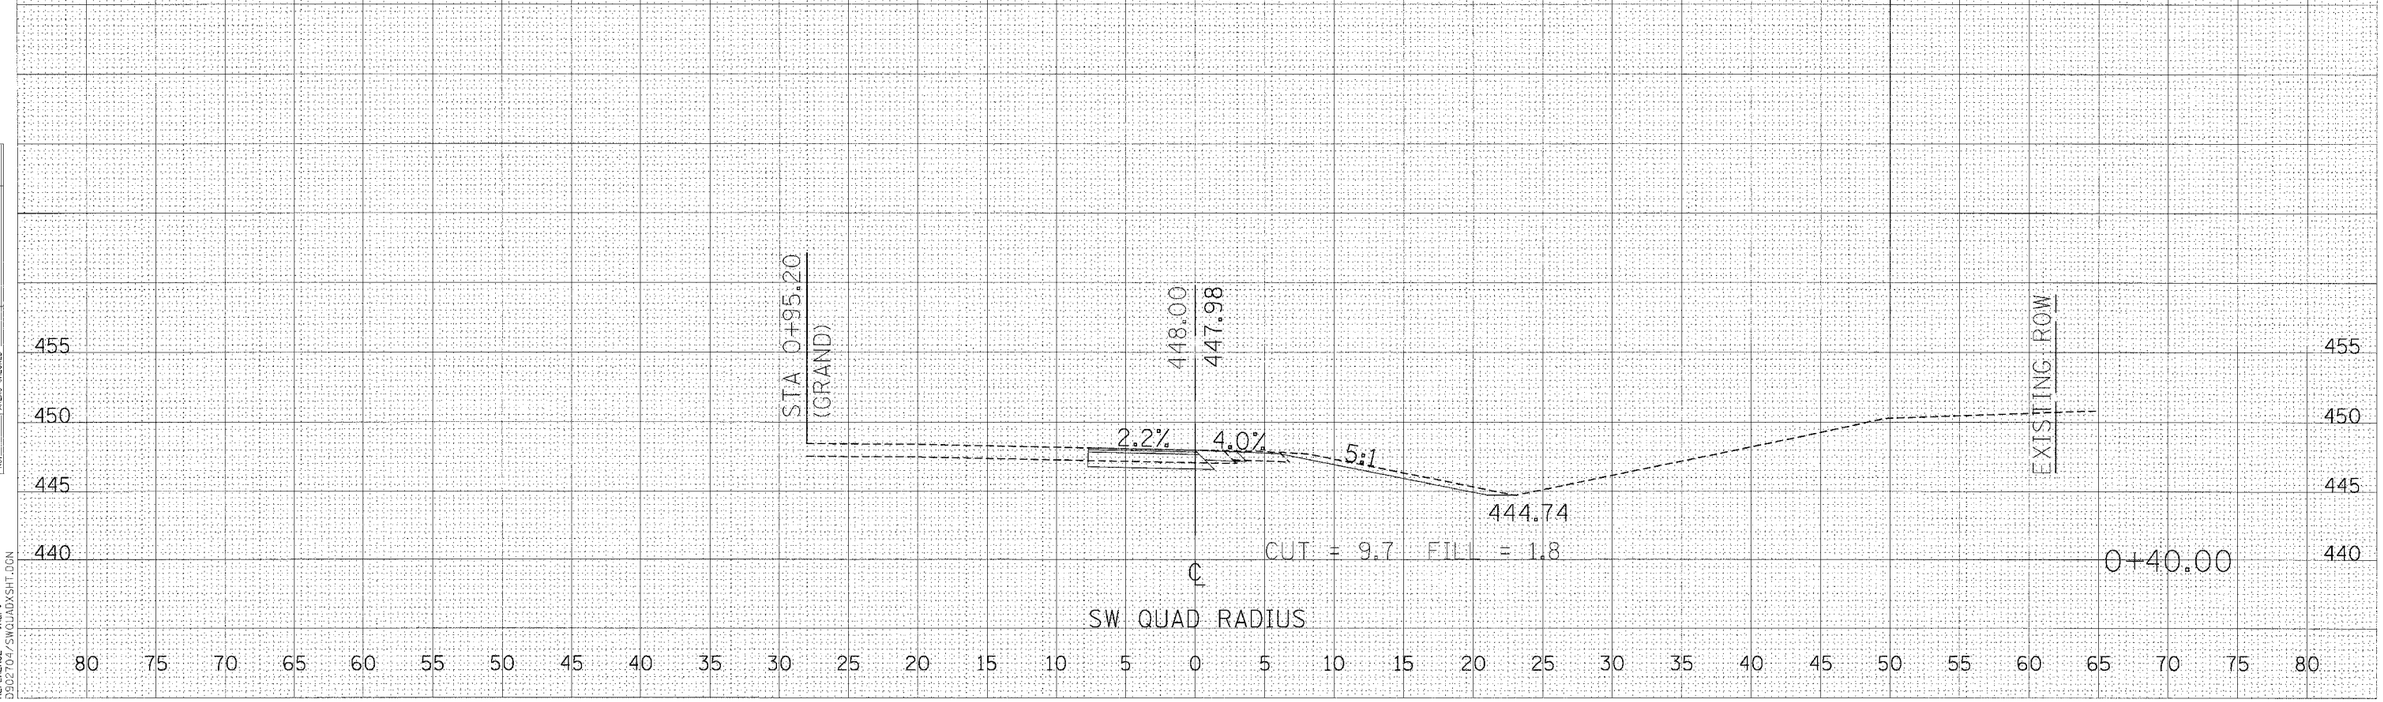

FINAL SURVEY		DATE
	SURVEYED	
	PLOTTED	
	TEMPLATE	
NOTE BOOK	AREAS	
NO.	AREAS CHECKED	

ORIGINAL SURVEY		BY	DATE
	SURVEYED		
	PLOTTED		
	TEMPLATE		
NOTE BOOK	AS		
NO.	AREAS CHECKED		

PLOT DATE = $DATE$
FILE NAME = $FILEL$
PLOT SCALE = $SCALE$
PLOT SCALE = $SCALE$
D902704-SW0UADXSHT.DGN

CROSS SECTIONS – SW RADIUS