DE265

LEGEND

- EXISTING PAVEMENT
- PROPOSED P.C.C. PAVEMENT
- EXISTING STORM SEWER
- PROPOSED STORM SEWER
- EXISTING UNDERDRAIN
- EXISTING INLET
- EXISTING MANHOLE
- PROPOSED INLET
- PROPOSED MANHOLE
- EXISTING HEADWALL

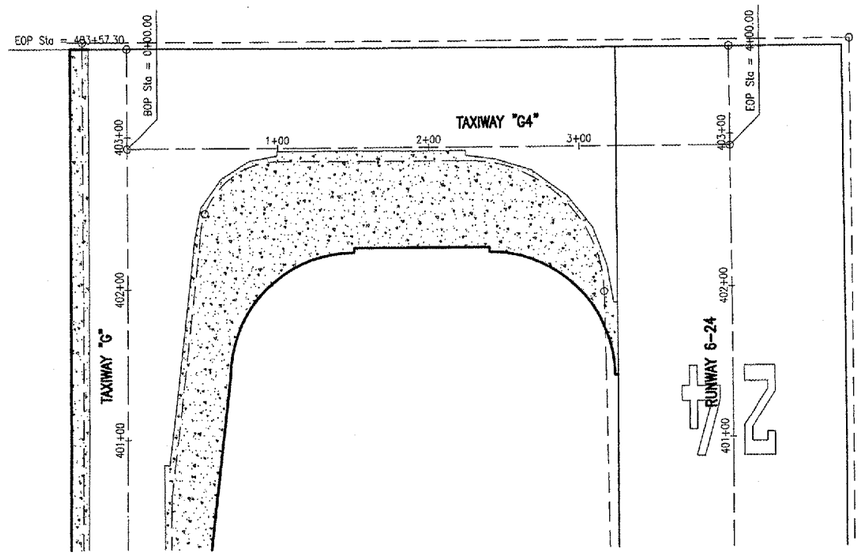

FULL SCALE: 1" = 50' HORIZONTAL
HALF SCALE: 1" = 100' HORIZONTAL

FULL SCALE: 1" = 2' VERTICAL
HALF SCALE: 1" = 4' VERTICAL

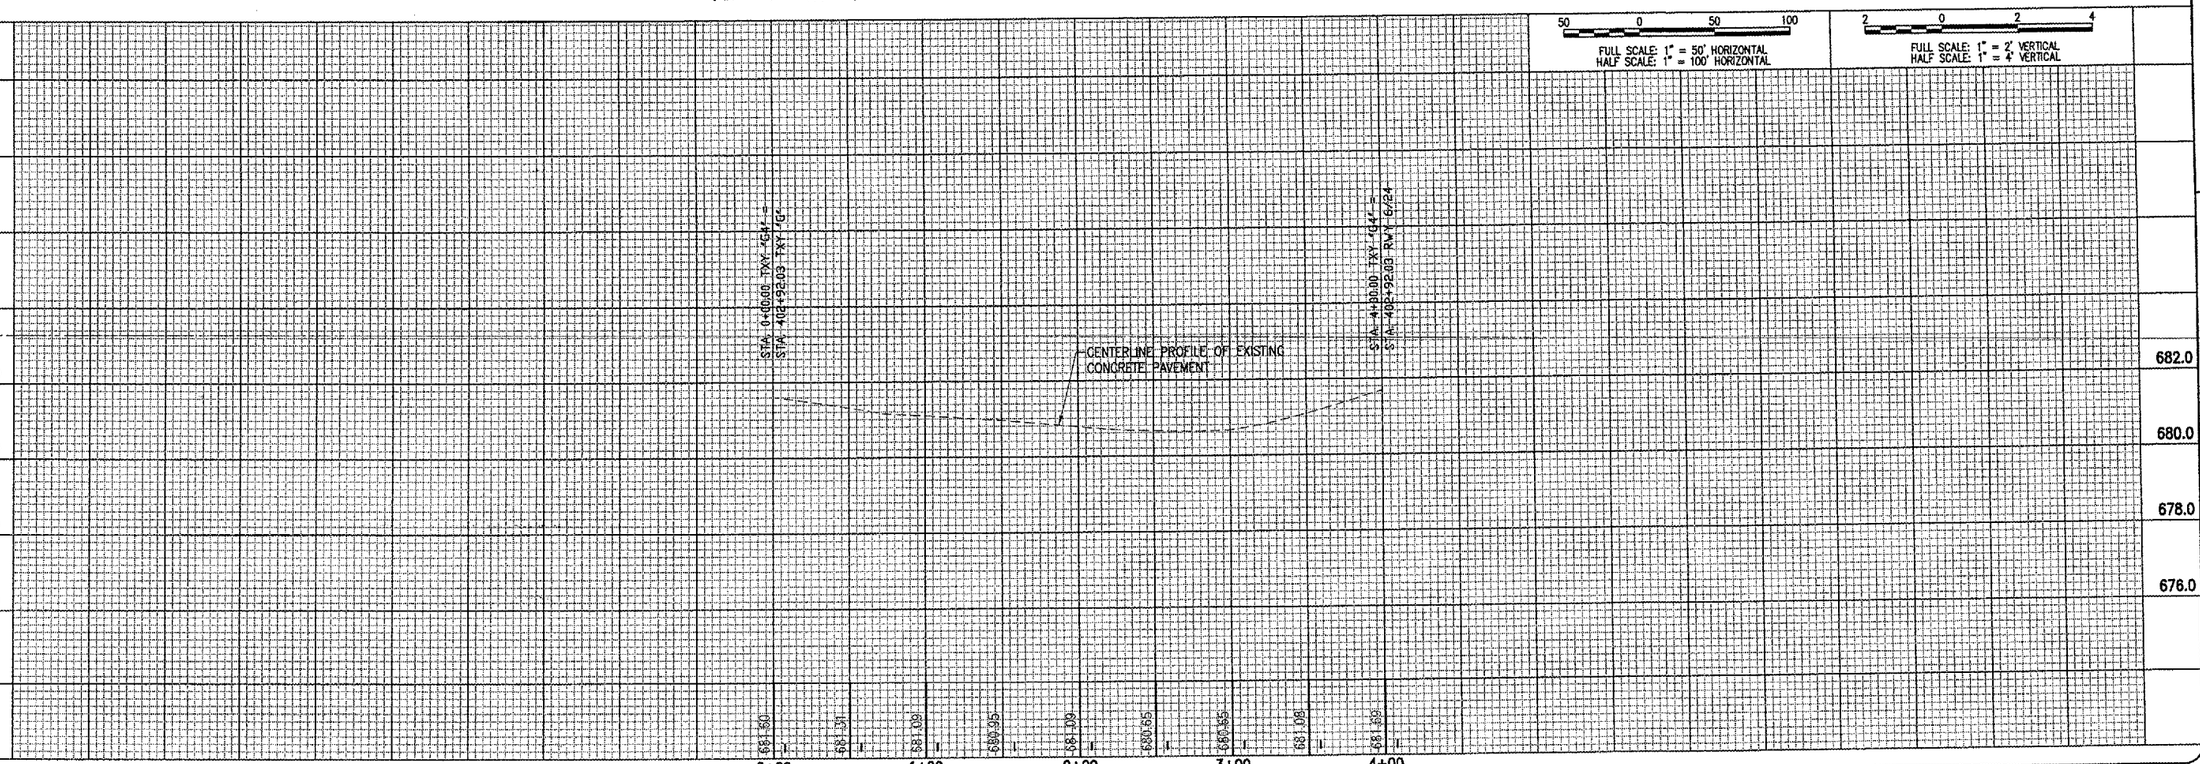

JUN 10, 2005 2:03 PM CCC
I:\AIRPORTS\DECATUR\802-04TXYD\AIRPORT\SHEETS\CONTRACT 2\R-702PNP.DWG - G4

BY	REVISION	DATE

DECATUR AIRPORT
DECATUR, ILLINOIS
IL. PROJ.: DEC-3414
A.I.P. PROJ.: 3-17-0033-28

HEI Project No. 802-04TXYD
Filename R-702PNP.DWG
Scale 1"=50'H, 1"=2'V
Date 03/18/05

LAYOUT	CCC	03/18/05
DRAWN	CCC	03/18/05
REVIEWED	WJM	06/07/05

HANSON
Engineers, Architects, Scientists
1525 South Sixth Street
Springfield, Illinois 62703-2686
Offices Nationwide

TAXIWAY G WIDENING
PHASE II

PROPOSED PLAN & PROFILE
TAXIWAY "G4"
STA. 0+00 TO STA. 4+00

16
16 of 110 sheets