PA048

K:\Palwaukeeap\0429003\Draw\Sheets\
FILE: txy-econd1.dwg
LAYOUT: Layout1
UPDATE BY: johse
SURVEY BOOK #
DATE: Tue 7/5/05 10:29am
XREF DWG: tbclnt.dwg
tb.dwg
txy-base.dwg

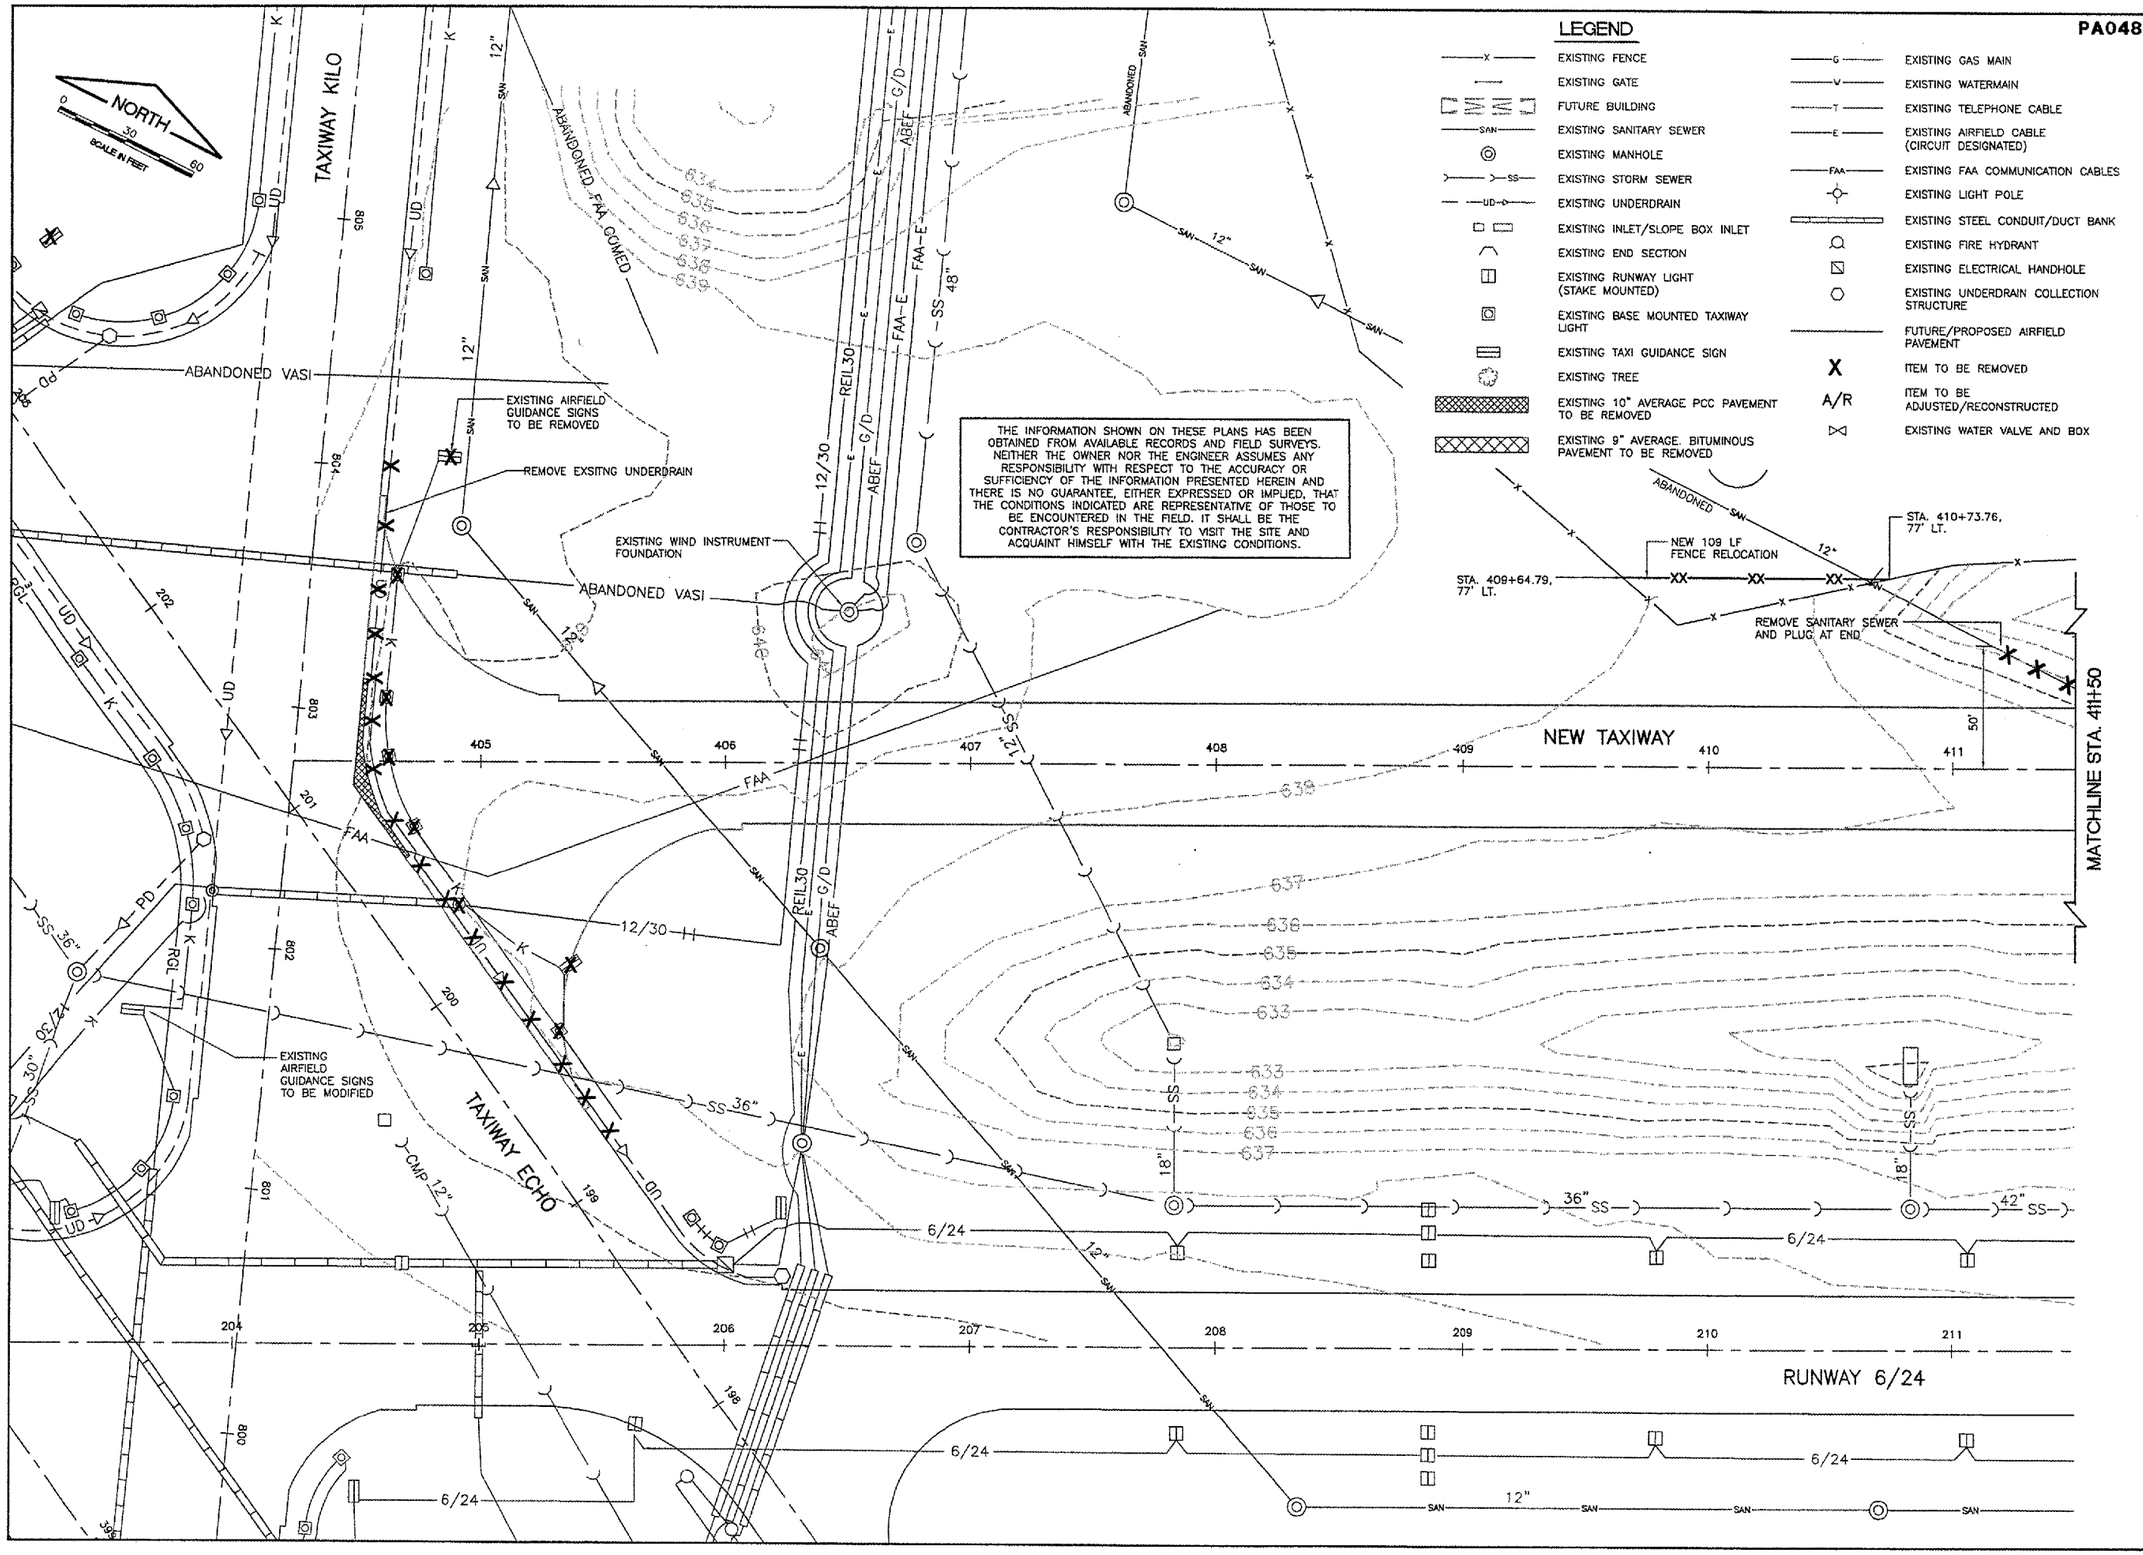

LEGEND

EXISTING FENCE	EXISTING GAS MAIN
EXISTING GATE	EXISTING WATERMAIN
FUTURE BUILDING	EXISTING TELEPHONE CABLE
EXISTING SANITARY SEWER	EXISTING AIRFIELD CABLE (CIRCUIT DESIGNATED)
EXISTING MANHOLE	EXISTING FAA COMMUNICATION CABLES
EXISTING STORM SEWER	EXISTING LIGHT POLE
EXISTING UNDERDRAIN	EXISTING STEEL CONDUIT/DUCT BANK
EXISTING INLET/SLOPE BOX INLET	EXISTING FIRE HYDRANT
EXISTING END SECTION	EXISTING ELECTRICAL HANDHOLE
EXISTING RUNWAY LIGHT (STAKE MOUNTED)	EXISTING UNDERDRAIN COLLECTION STRUCTURE
EXISTING BASE MOUNTED TAXIWAY LIGHT	FUTURE/PROPOSED AIRFIELD PAVEMENT
EXISTING TAXI GUIDANCE SIGN	X ITEM TO BE REMOVED
EXISTING TREE	A/R ITEM TO BE ADJUSTED/RECONSTRUCTED
EXISTING 10" AVERAGE PCC PAVEMENT TO BE REMOVED	EXISTING WATER VALVE AND BOX
EXISTING 9" AVERAGE, BITUMINOUS PAVEMENT TO BE REMOVED	

REVISIONS

NUMBER	BY	DATE

0 1 2
THIS BAR IS EQUAL TO 2" AT FULL SCALE (34X22).

PALWAUKEE MUNICIPAL AIRPORT
WHEELING/PROSPECT HEIGHTS, ILLINOIS

CONSTRUCT TAXIWAY CHARLIE AND EAST QUADRANT APRON

EXISTING CONDITIONS/ PROPOSED REMOVALS - SHEET 1

©Copyright CMT, Inc.

CMT
CRAWFORD, MURPHY & TILLY, INC.
CONSULTING ENGINEERS
License No. 184-000513

Palwaukee Municipal Airport

DESIGN BY:	
DRAWN BY:	JRO
CHECKED BY:	
APPROVED BY:	
DATE:	06/24/05
JOB No:	04290-03

ILLINOIS PROJECT: PWK-3481
A.I.P. PROJECT: 3-17-0018-BXX

SHEET 9 OF 38 SHEETS