VA017

LEGEND

- EXISTING IMPROVEMENTS
- PROPOSED IMPROVEMENTS
- PROPOSED SEEDING AND MULCHING LIMITS
- 530.79 EXISTING GRADE
- 530.79 PROPOSED GRADE

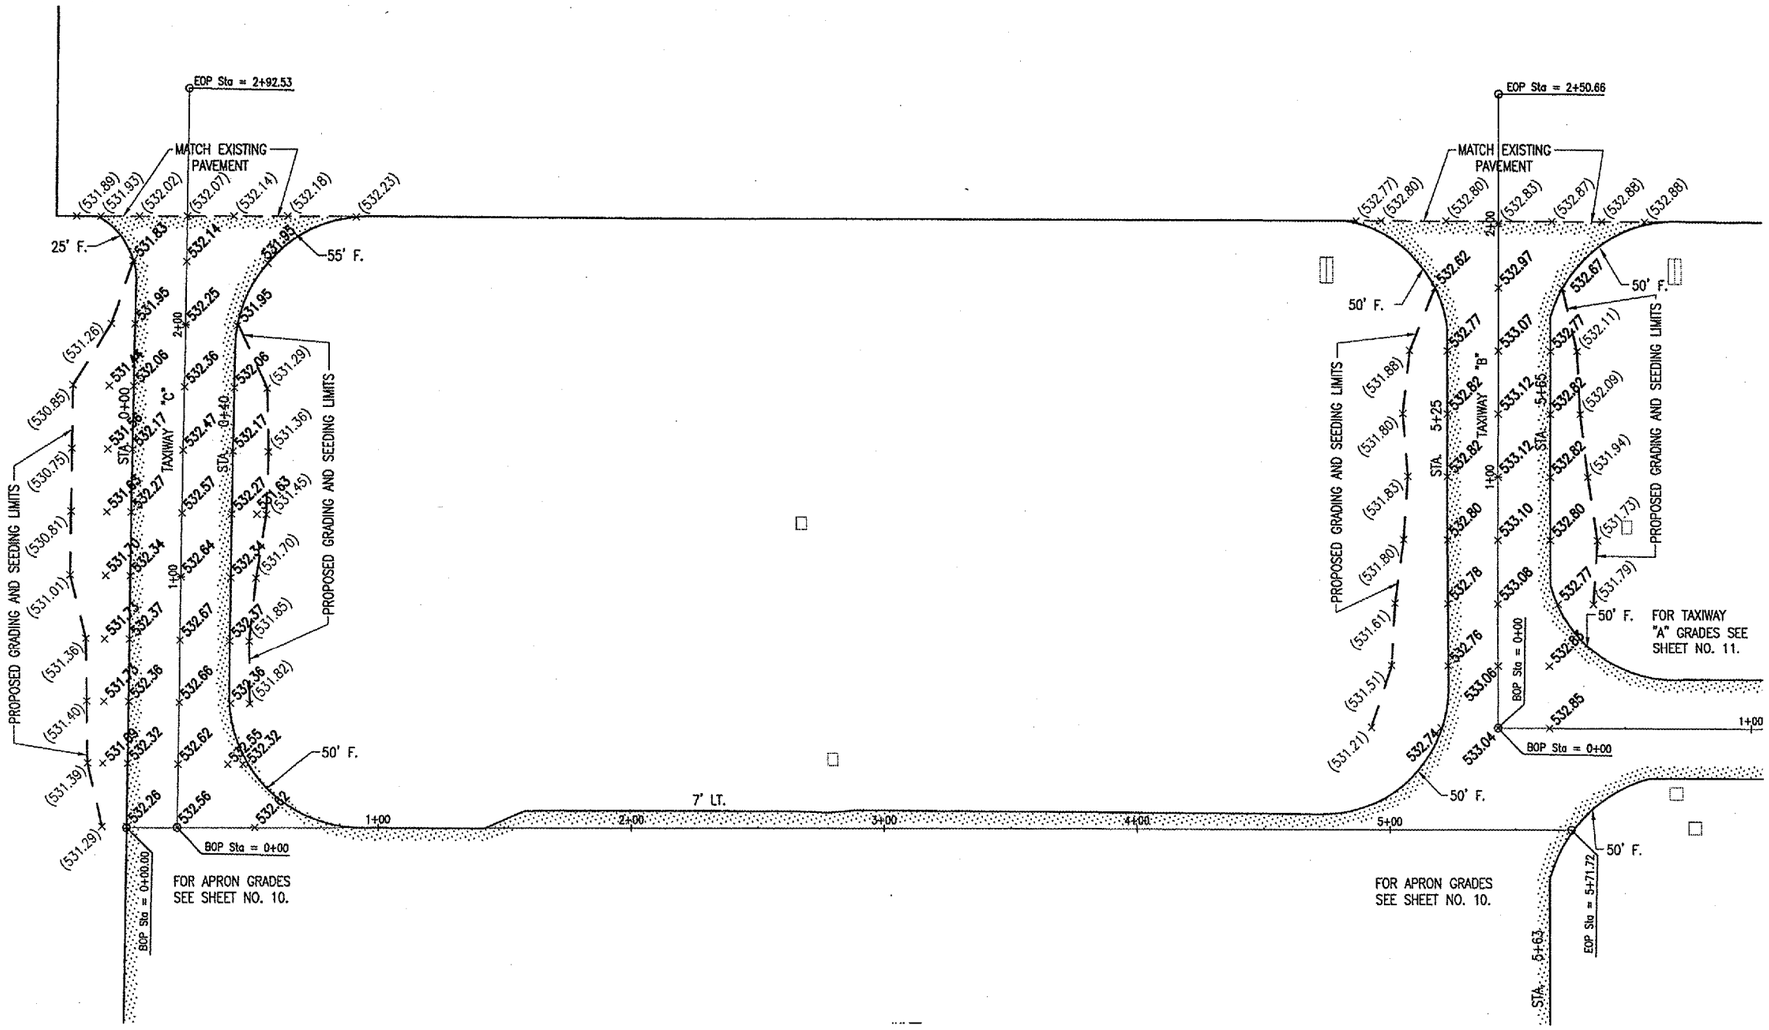

0' 15' 30' 60'
HALF SIZE SCALE: 1"= 60'
FULL SIZE SCALE: 1"= 30'

JUL 13, 2005 9:51 AM BAK
I:\AIRPORTS\VANDALIA\830-05APN\AIRPORT\SHEETS\R-191STK.DWG - TAXIWAY B AND C

DATE	REVISION	BY

VANDALIA MUNICIPAL AIRPORT
VANDALIA, ILLINOIS

IL PROJ.: VLA-3432 A.I.P. PROJ.: 3-17-0102-88

HSI Project No. 830-05APND-0800
Filename R-191STK.DWG
Scale 1"= 30'
Date 03/23/05

LAYOUT	BKB	03/23/05
DRAWN	BAK	03/23/05
REVIEWED	CAH	xx/xx/xx

HANSON

Hanson Professional Services Inc.
1525 South Sixth Street
Springfield, Illinois 62703-2886
Offices Nationwide

APRON AND TAXIWAYS RECONSTRUCTION

PROPOSED TAXIWAY "B" & TAXIWAY "C" STAKING PLAN

12
12 of 41 sheets