JUL 13, 2005 10:01 AM BAK
I:\AIRPORTS\VANDALIA\830-05APN\AIRPORT\SHEETS\R-301XS-A.DWG - STA. 0+00 TO STA. 0+50

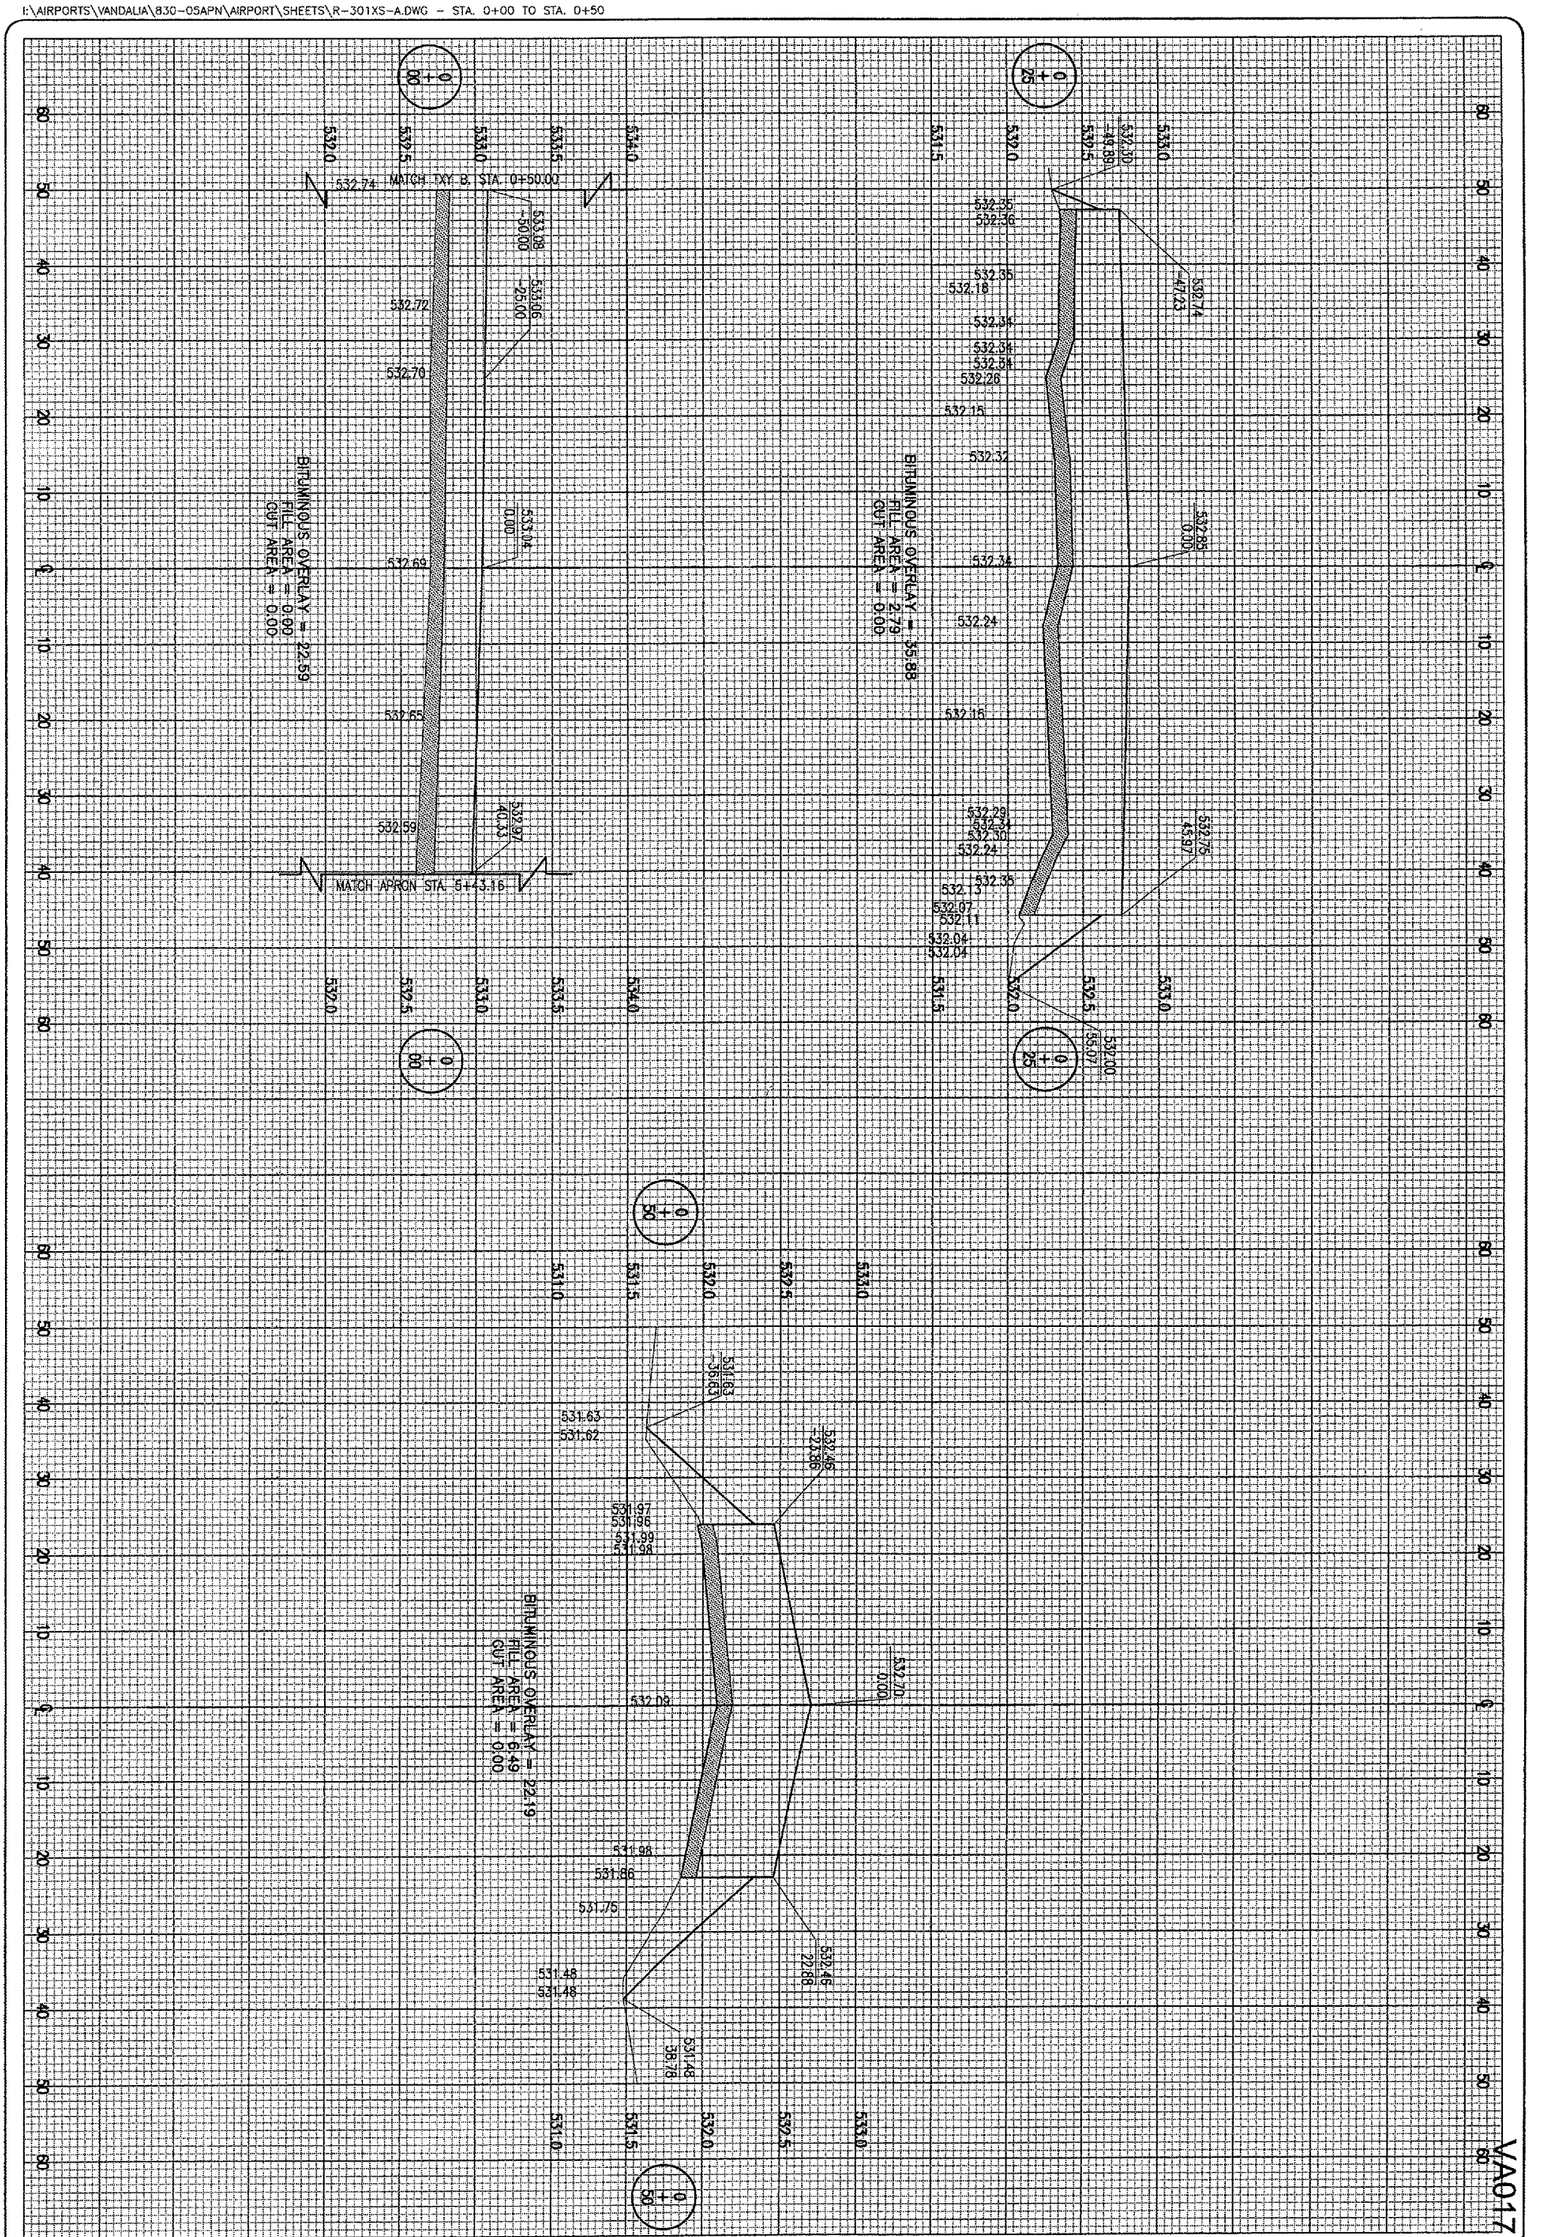

28 of 41 sheets

28

APRON AND TAXIWAYS RECONSTRUCTION

PROPOSED CROSS-SECTIONS FOR TAXIWAY "A" STA. 0+00 TO STA. 0+50

HANSON

Hanson Professional Services Inc.
1525 South Sixth Street
Springfield, Illinois 62703-2886
Offices Nationwide

HPI Project No.	830-05APND-0800
Filename	R-301XS-A.DWG
Scale	H. 1" =10' V. 1" =0.5'
Date	04/12/05

LAYOUT	BKB	04/12/05
DRAWN	MDR	04/12/05
REVIEWED	CAH	5/09/05

VANDALIA MUNICIPAL AIRPORT
VANDALIA, ILLINOIS

IL. PROJ.: VLA-3432 A.I.P. PROJ.: 3-17-0102-B8

DATE	REVISION	BY