STATE OF ILLINOIS
DEPARTMENT OF TRANSPORTATION

ROUTE NO.	SECTION	COUNTY	TOTAL SHEETS	SHEET NO.
F.A.I. 55	(22,99) R-5	WILL Du PAGE	58	51

SHEET NO.
SHEETS

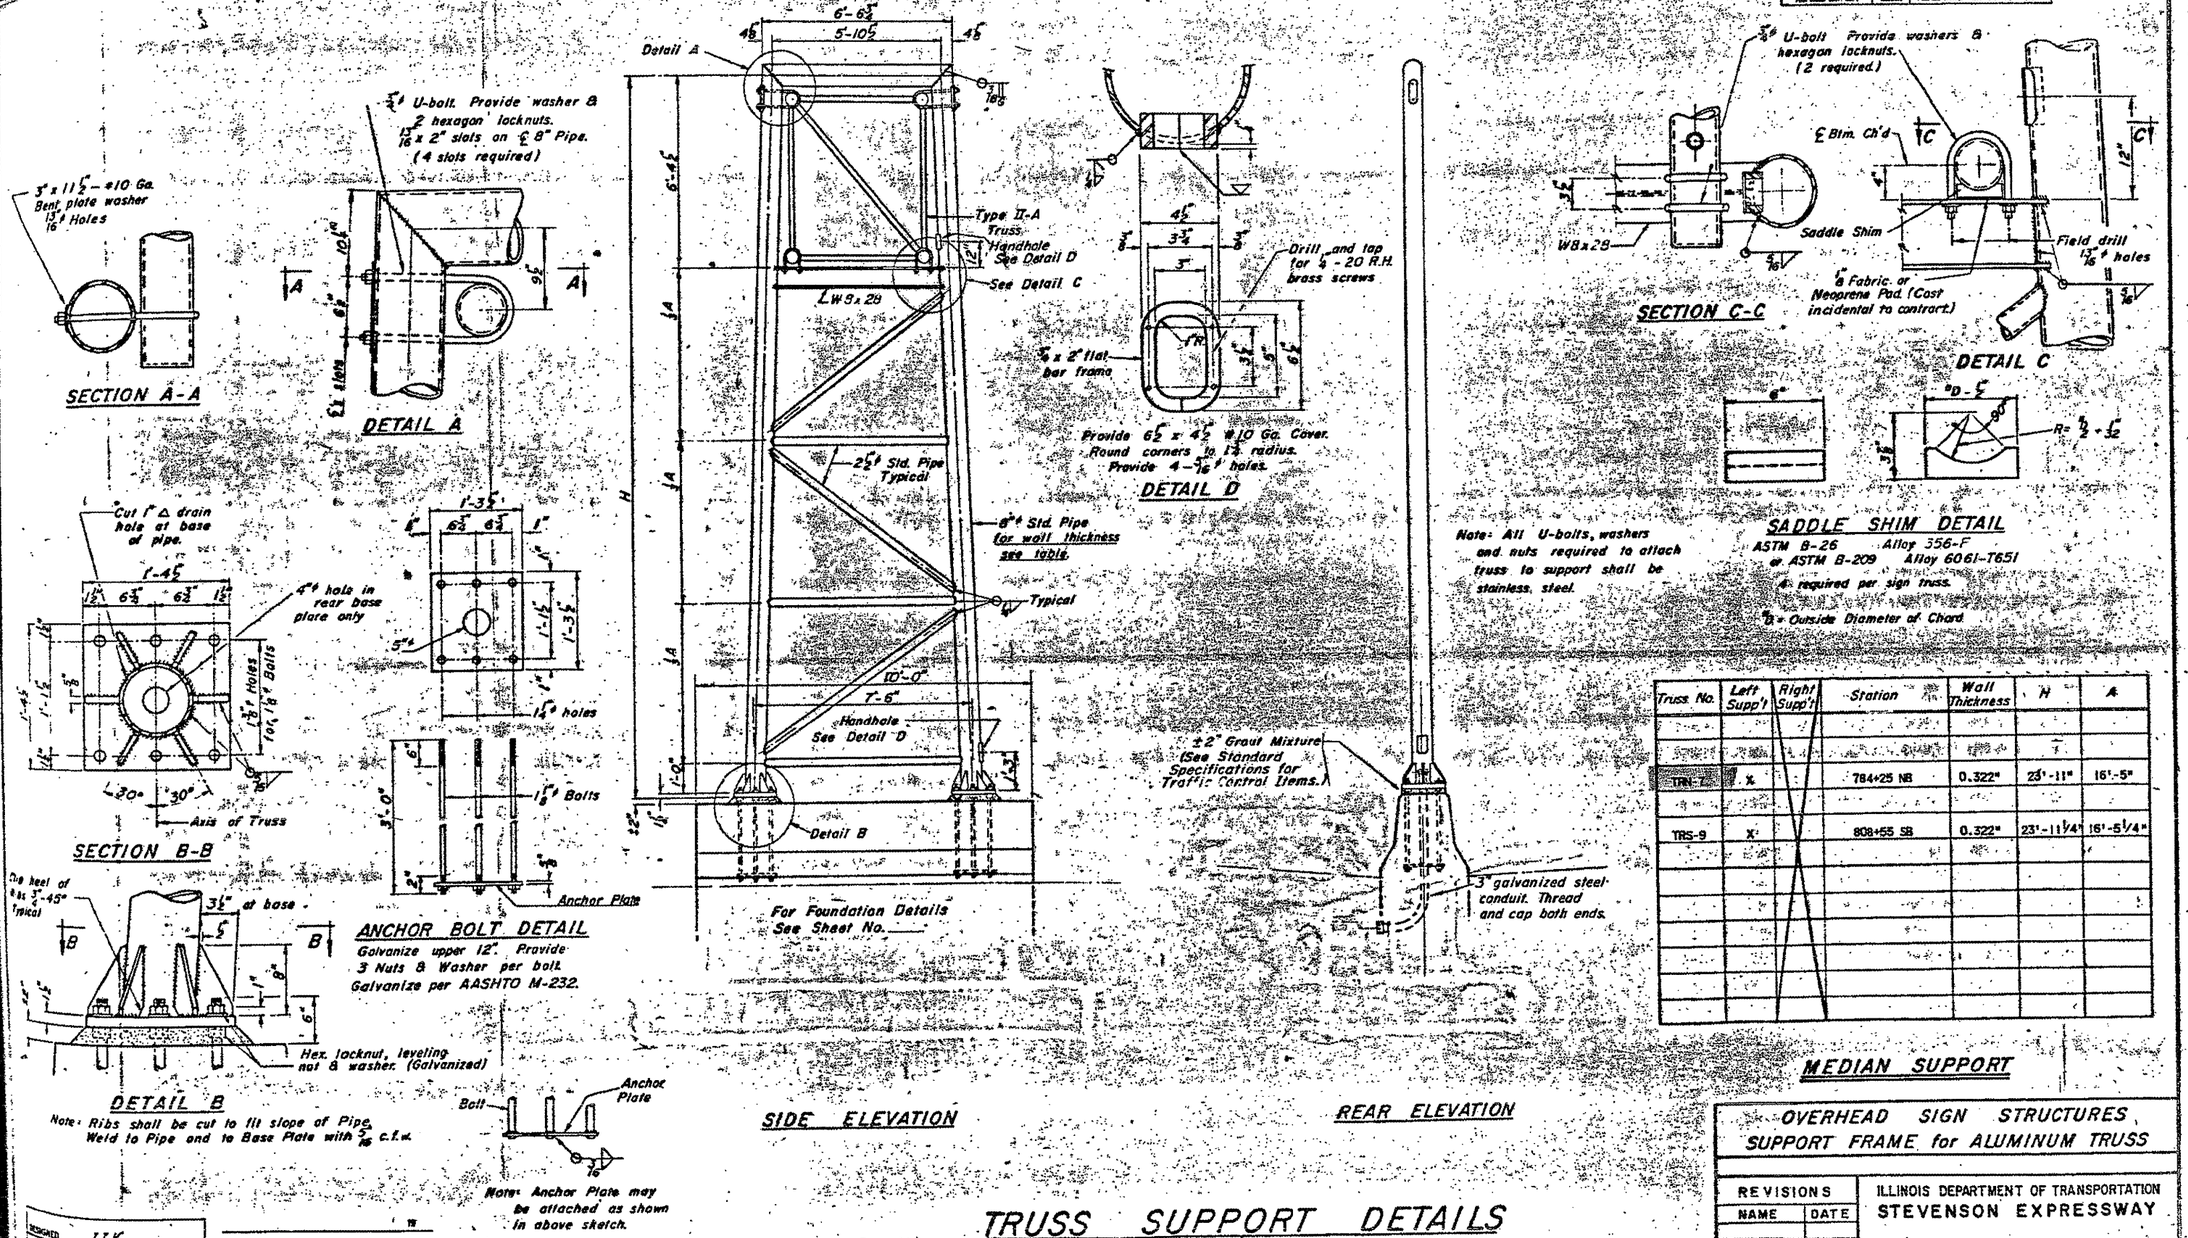

Truss No.	Left Supp't	Right Supp't	Station	Wall Thickness	H	A
TRN-7	X		784+25 NB	0.322"	23'-11"	16'-5"
TRS-9	X		808+55 SB	0.322"	23'-11¼"	16'-5¼"

MEDIAN SUPPORT

TRUSS SUPPORT DETAILS
(8" Std. Pipe - Type II-A Truss)

FOR INFORMATION ONLY

W.O. #18) 1S022JD55R270-7

OVERHEAD SIGN STRUCTURES
SUPPORT FRAME for ALUMINUM TRUSS

REVISIONS	
NAME	DATE

ILLINOIS DEPARTMENT OF TRANSPORTATION
STEVENSON EXPRESSWAY

SIGNING PLANS
35C. of 35

SCALE: VERT. DRAWN BY:

DESIGNED IIK
CHECKED
DRAWN Wm. H. Best
CHECKED
EXAMINED
PASSED
APPROVED