*REF-STG04
*REF-STG05

F.A.P. RTE.	SECTION	COUNTY	TOTAL SHEETS	SHEET NO.
840	143N	WILL	121	26
STA. _____		TO STA. _____		
FED. ROAD DIST. NO. _		ILLINOIS	FED. AID PROJECT	

CONTRACT # 60445

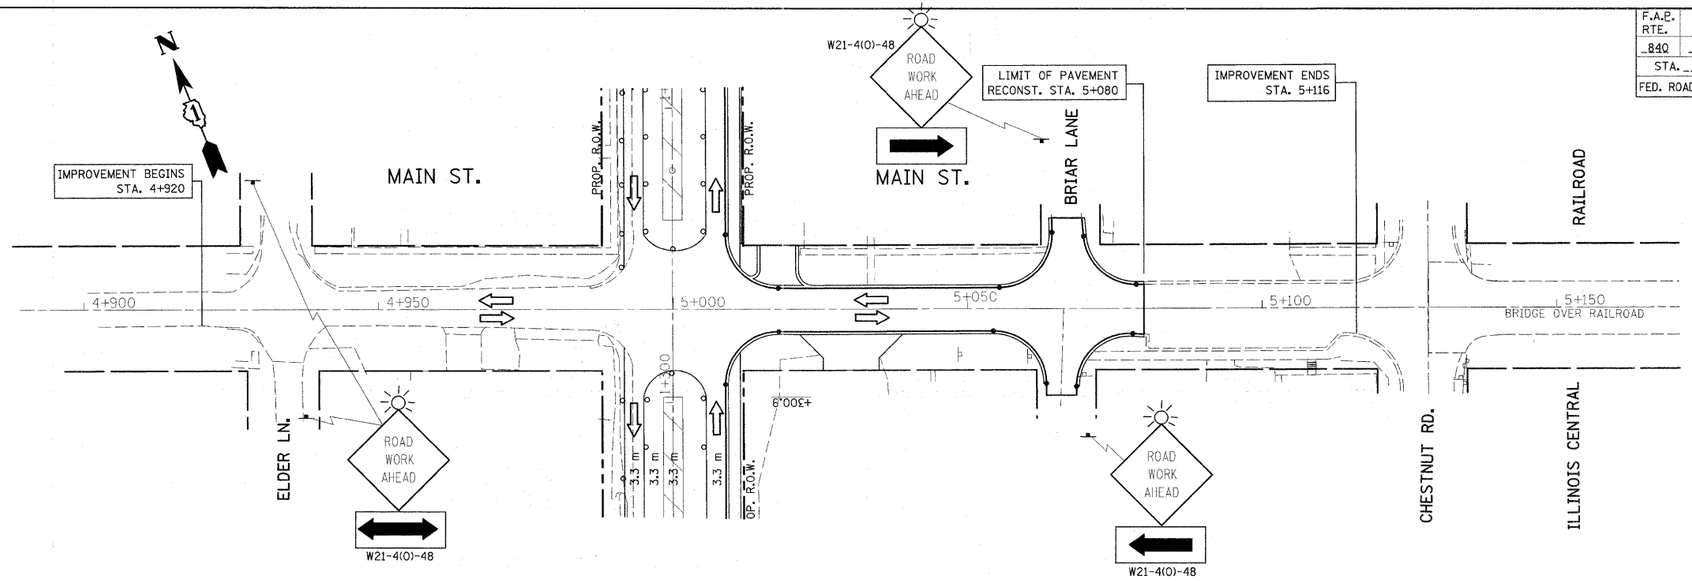

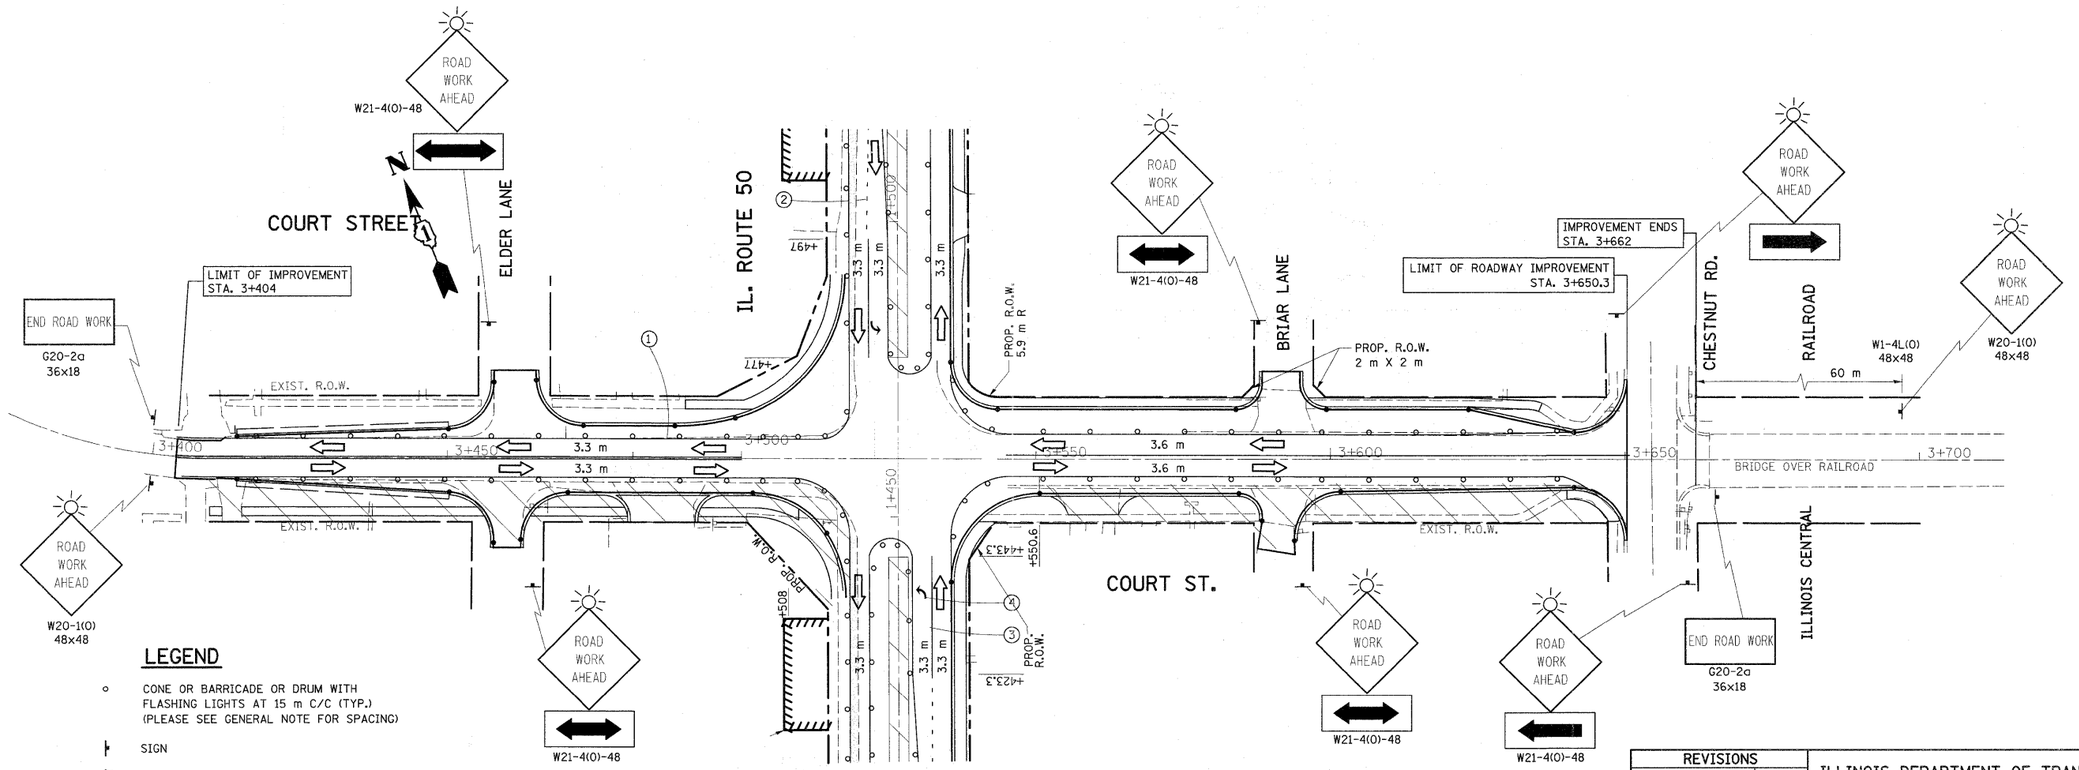

LEGEND

- CONE OR BARRICADE OR DRUM WITH FLASHING LIGHTS AT 15 m C/C (TYP.) (PLEASE SEE GENERAL NOTE FOR SPACING)
- SIGN
- BARRICADE TYPE III
- DIRECTION OF TRAFFIC
- ARROW BOARD
- WORK AREA

PAVEMENT MARKINGS

1. TEMPORARY PAVEMENT MARKINGS, YELLOW DOUBLE LINE (100 mm) CENTERLINE
2. TEMPORARY PAVEMENT MARKINGS, WHITE SKIP DASH (100 mm) LANE LINE
3. TEMPORARY PAVEMENT MARKINGS, SOLID WHITE LINE (100 mm) LANE LINE
4. TEMPORARY PAVEMENT MARKINGS, LETTERS AND SYMBOLS
5. TEMPORARY PAVEMENT MARKINGS, SOLID WHITE LINE (600 mm) STOP BAR

NOTE:
FOR TRAFFIC CONTROL & PROTECTION USE STATE STD. #701301, 701606, 701701 AND DIST. DETAILS FOR SIDE ROAD, INTERSECTION AND DRIVEWAYS.

REVISIONS	
NAME	DATE

ILLINOIS DEPARTMENT OF TRANSPORTATION

SUGGESTED STAGES OF CONSTRUCTION AND TRAFFIC CONTROL STAGE II MAIN ST. AND COURT ST.

SCALE 1:500 DRAWN BY

DATE 5/11/2011 CHECKED BY

5/11/2011
c:\pw_work\pwidot\bauerdl\d0240503\P102397-stage2.dgn
bauerdl