CONTRACT #60445

F.A.P. RTE.	SECTION	COUNTY	TOTAL SHEETS	SHEET NO.
840	143N	WILL	121	35
STA. 3+400		TO STA. 3+675		
FED. ROAD DIST. NO.		ILLINOIS	FED. AID PROJECT	

EXIST. CURVE E_COURT-1
PI STA = 3+368.084
Δ = 67° 24′ 51″ (LT)
R = 81.659 m
T = 54.474 m
L = 96.080 m
E = 16.502 m
e = -----
T.R. = _____ m
S.E. RUN. = _____ m
P.C. STA = 3+313.610
P.T. STA = 3+409.690

NOTE: TREE DIMENSIONS ARE IN MILIMETERS.

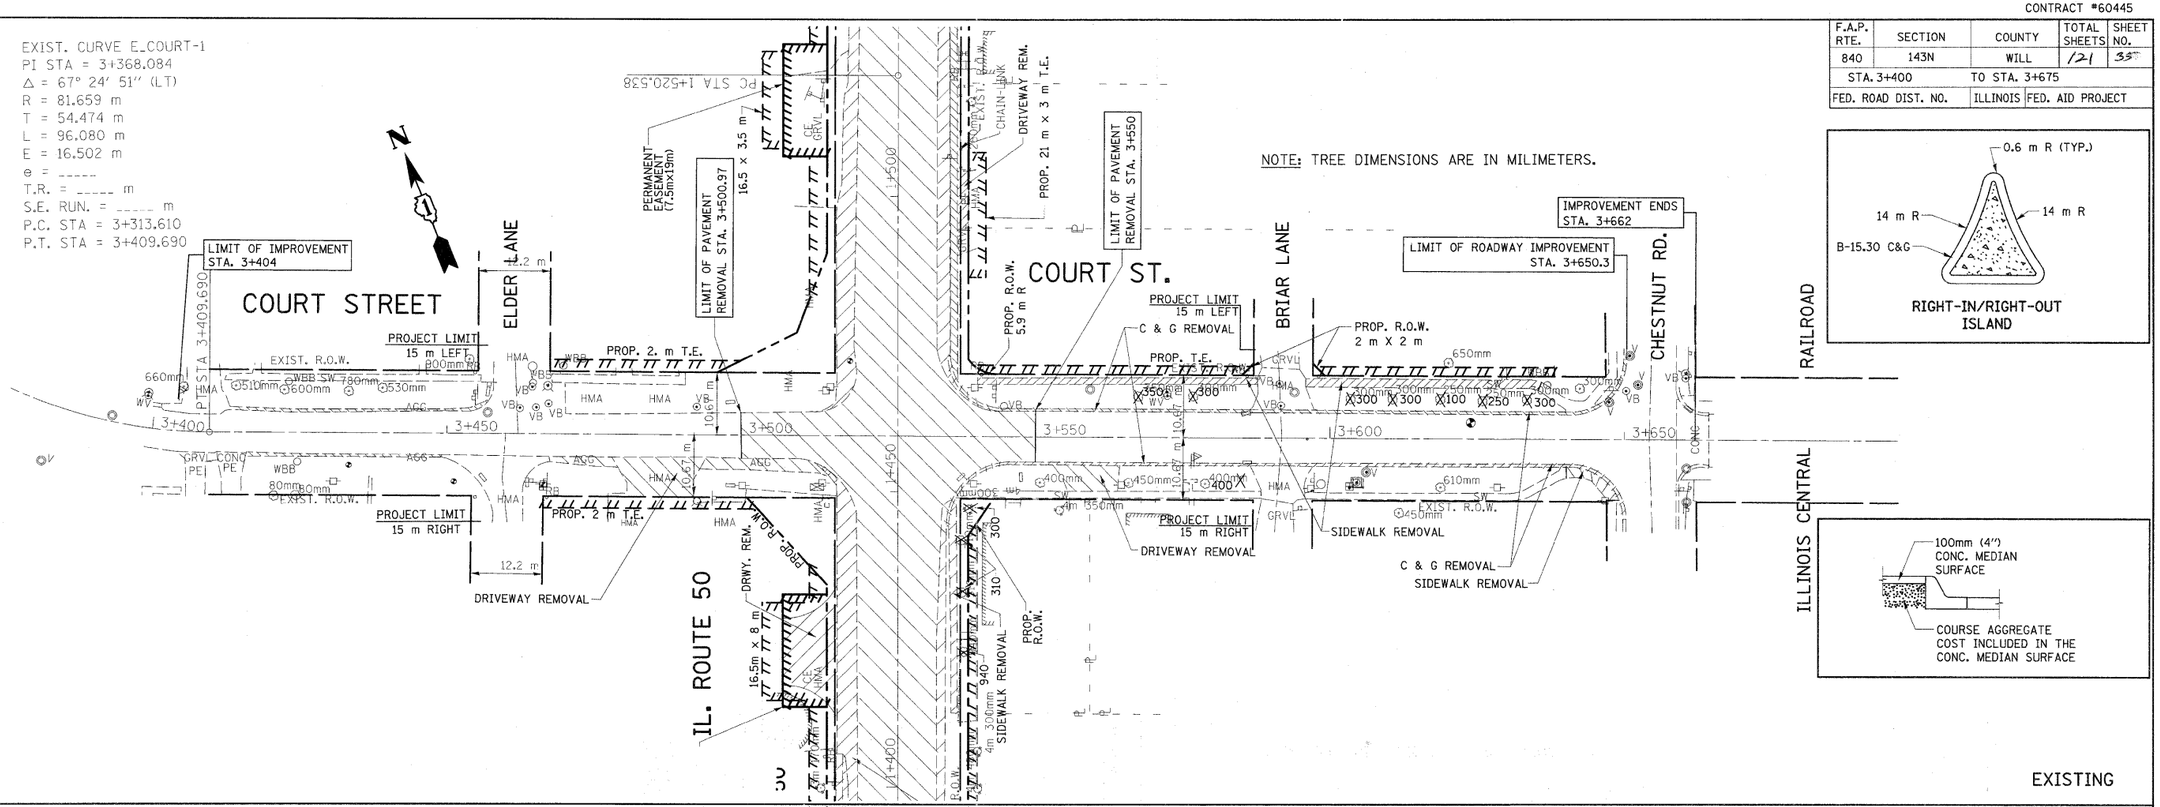

EXISTING

PROPOSED

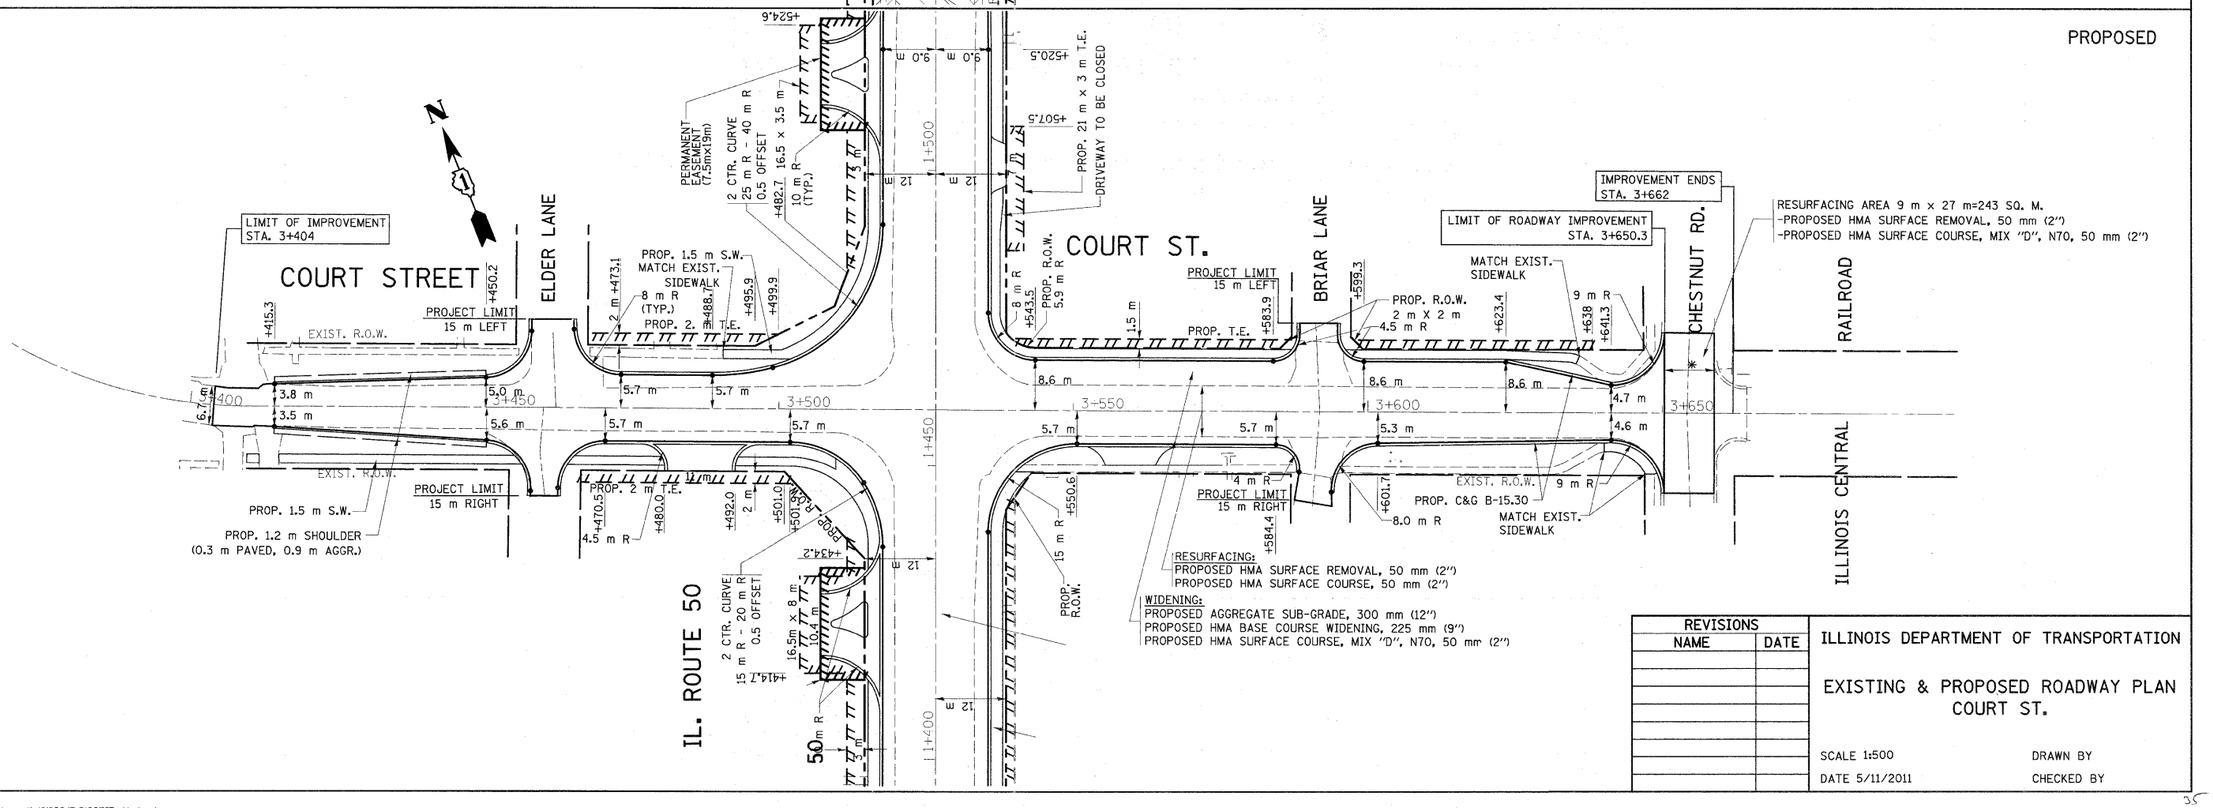

RESURFACING AREA 9 m x 27 m=243 SQ. M.
-PROPOSED HMA SURFACE REMOVAL, 50 mm (2″)
-PROPOSED HMA SURFACE COURSE, MIX "D", N70, 50 mm (2″)

RESURFACING:
PROPOSED HMA SURFACE REMOVAL, 50 mm (2″)
PROPOSED HMA SURFACE COURSE, 50 mm (2″)

WIDENING:
PROPOSED AGGREGATE SUB-GRADE, 300 mm (12″)
PROPOSED HMA BASE COURSE WIDENING, 225 mm (9″)
PROPOSED HMA SURFACE COURSE, MIX "D", N70, 50 mm (2″)

REVISIONS NAME	DATE

ILLINOIS DEPARTMENT OF TRANSPORTATION

EXISTING & PROPOSED ROADWAY PLAN
COURT ST.

SCALE 1:500 DRAWN BY
DATE 5/11/2011 CHECKED BY

5/11/2011
c:\pw_work\pw1dot\bauerdl\d0198247\PI02397-sht-plan.dgn
bauerdl