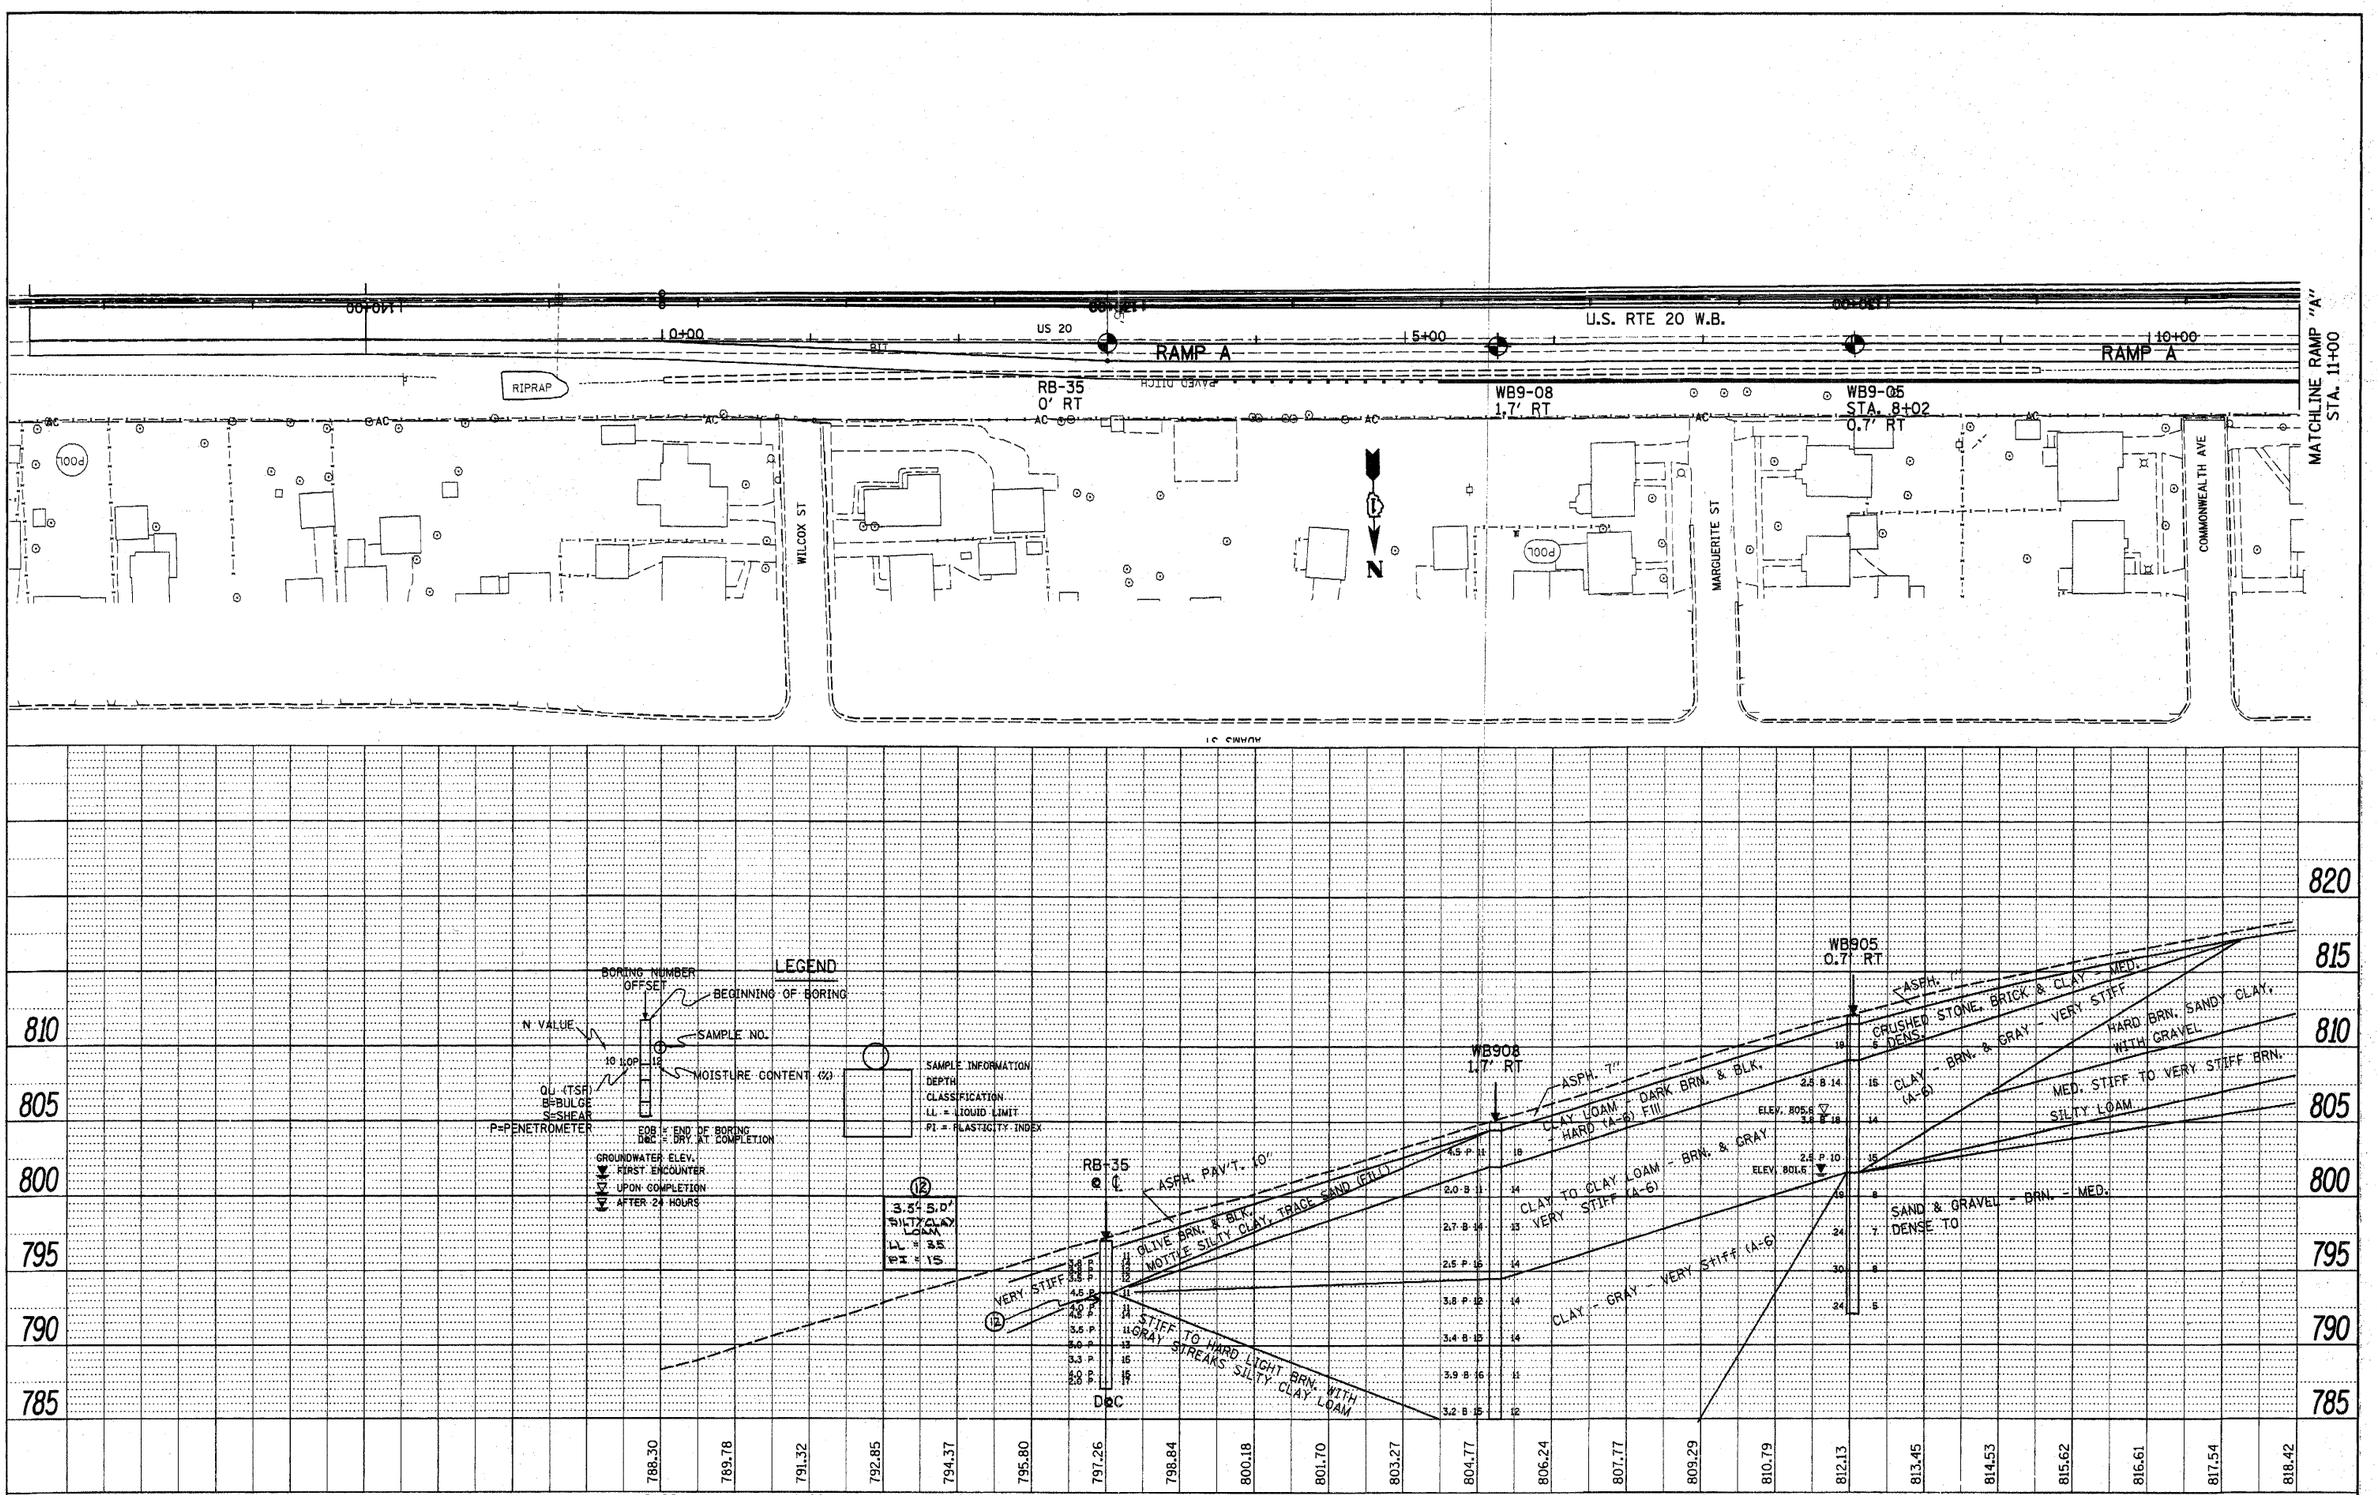

PROFILE	BY	DATE
SURVEYED		
PLOTTED		
GRADES CHECKED		
NOTE BOOK		
NO.	STRUCTURE NOTATIONS CHKD	

PLAN	BY	DATE
SURVEYED		
PLOTTED		
ALIGNMENT CHECKED		
GRADES CHECKED		
NOTE BOOK		
NO.	CADD FILE NAME	

FILE NAME = c:\pw_work\pwidot\lszekrf\d0161624\sht-RampsSoils.dgn

USER NAME = lszekrf	DESIGNED -	REVISED -
	DRAWN -	REVISED -
PLOT SCALE = 50.0000 ' / IN.	CHECKED -	REVISED -
PLOT DATE = 10/26/2010	DATE -	REVISED -

STATE OF ILLINOIS
DEPARTMENT OF TRANSPORTATION

SOILS PLAN AND PROFILE
RAMP "A" (U.S. RTE. 20)

SCALE: | SHEET NO. OF SHEETS | STA. TO STA.

F.A.P. RTE.	SECTION	COUNTY	TOTAL SHEETS	SHEET NO.
345	8R-HB-2-BY-1	KANE	434	63
		CONTRACT NO. 60K90		
		ILLINOIS FED. AID PROJECT		