PLAN

DATE	BY	
		SURVEYED
		PLOTTED
		GRADES CHECKED
		ALIGNMENT CHKD
		STRUCTURE NO(S)/ENS CHKD

NOTE BOOK
NO.
CADD FILE NAME

PROFILE

DATE	BY	
		SURVEYED
		PLOTTED
		GRADES CHECKED
		ALIGNMENT CHKD
		STRUCTURE NO(S)/ENS CHKD

NOTE BOOK
NO.

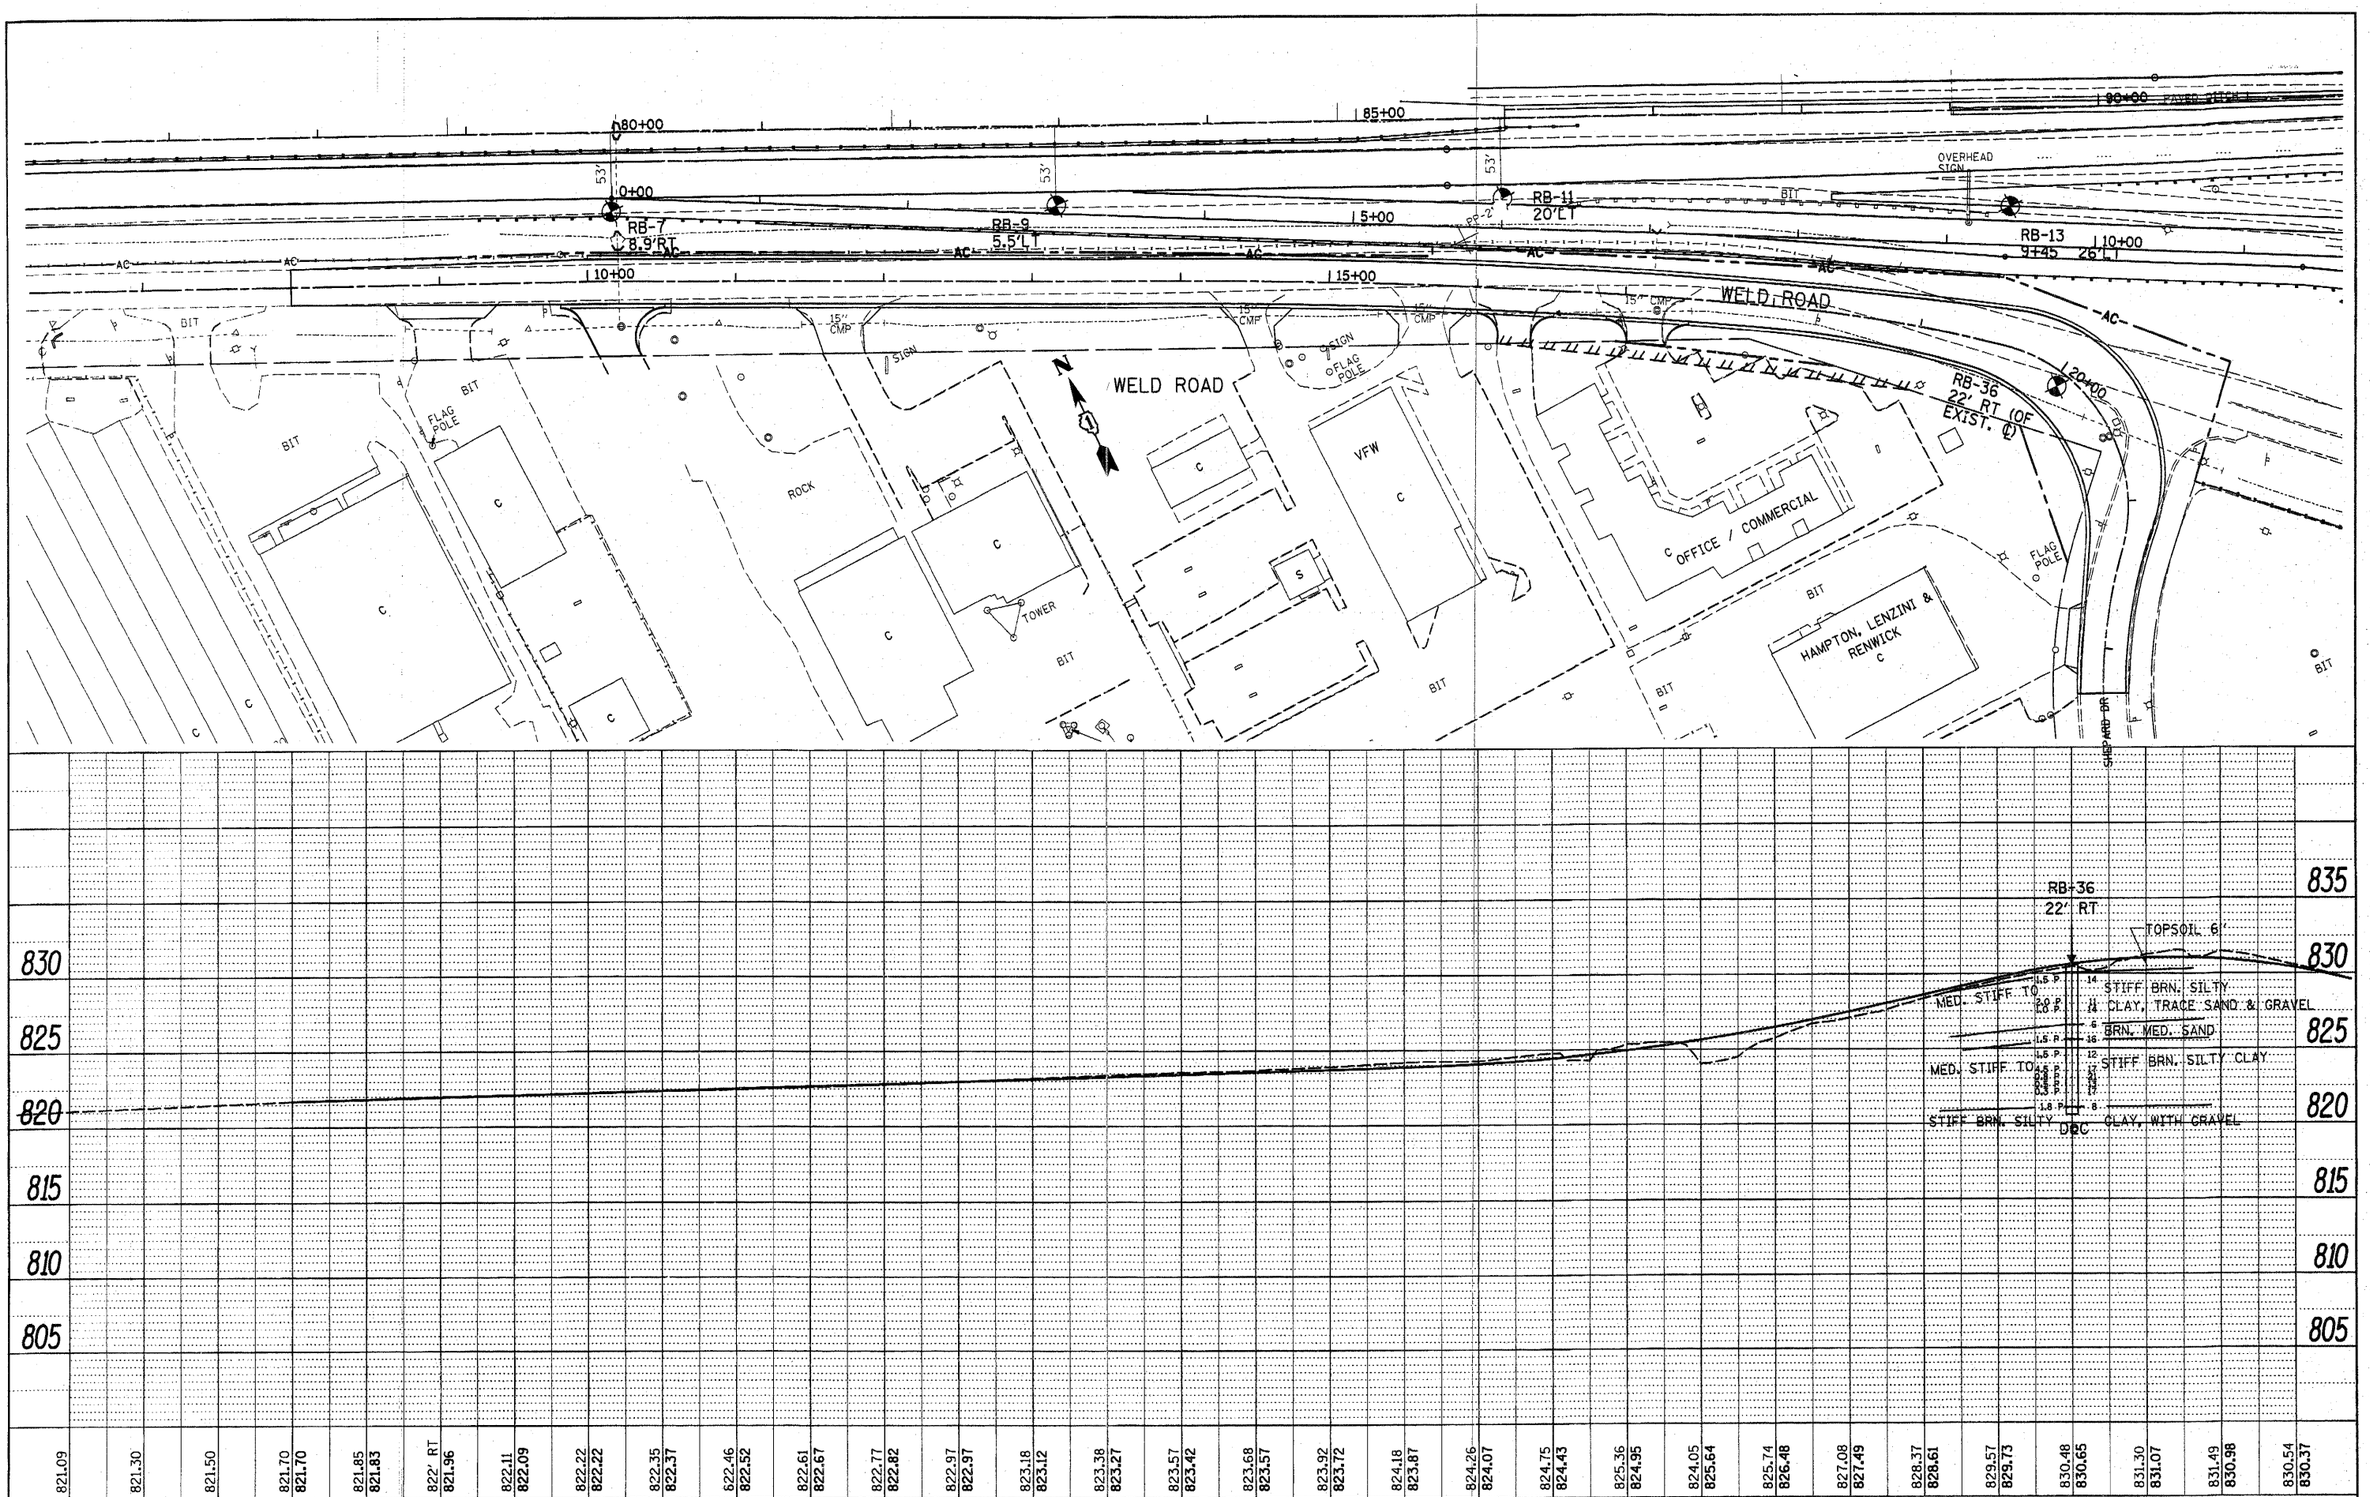

FILE NAME = c:\pw_work\pwidot\liszekrf\d0161624\D160H46-SHT-boringW21.dgn	USER NAME = liszekrf	DESIGNED -	REVISED -
		DRAWN -	REVISED -
	PLOT SCALE = 50.0000 ' / IN.	CHECKED -	REVISED -
	PLOT DATE = 10/27/2010	DATE -	REVISED -

STATE OF ILLINOIS
DEPARTMENT OF TRANSPORTATION

WELD ROAD
SOILS PLAN AND PROFILE

SCALE: | SHEET NO. OF SHEETS | STA. | TO STA.

F.A.P RTE.	SECTION	COUNTY	TOTAL SHEETS	SHEET NO.
345	8R-HB-2-BY-1	KANE	434	75
		CONTRACT NO. 60K90		
	ILLINOIS FED. AID PROJECT			