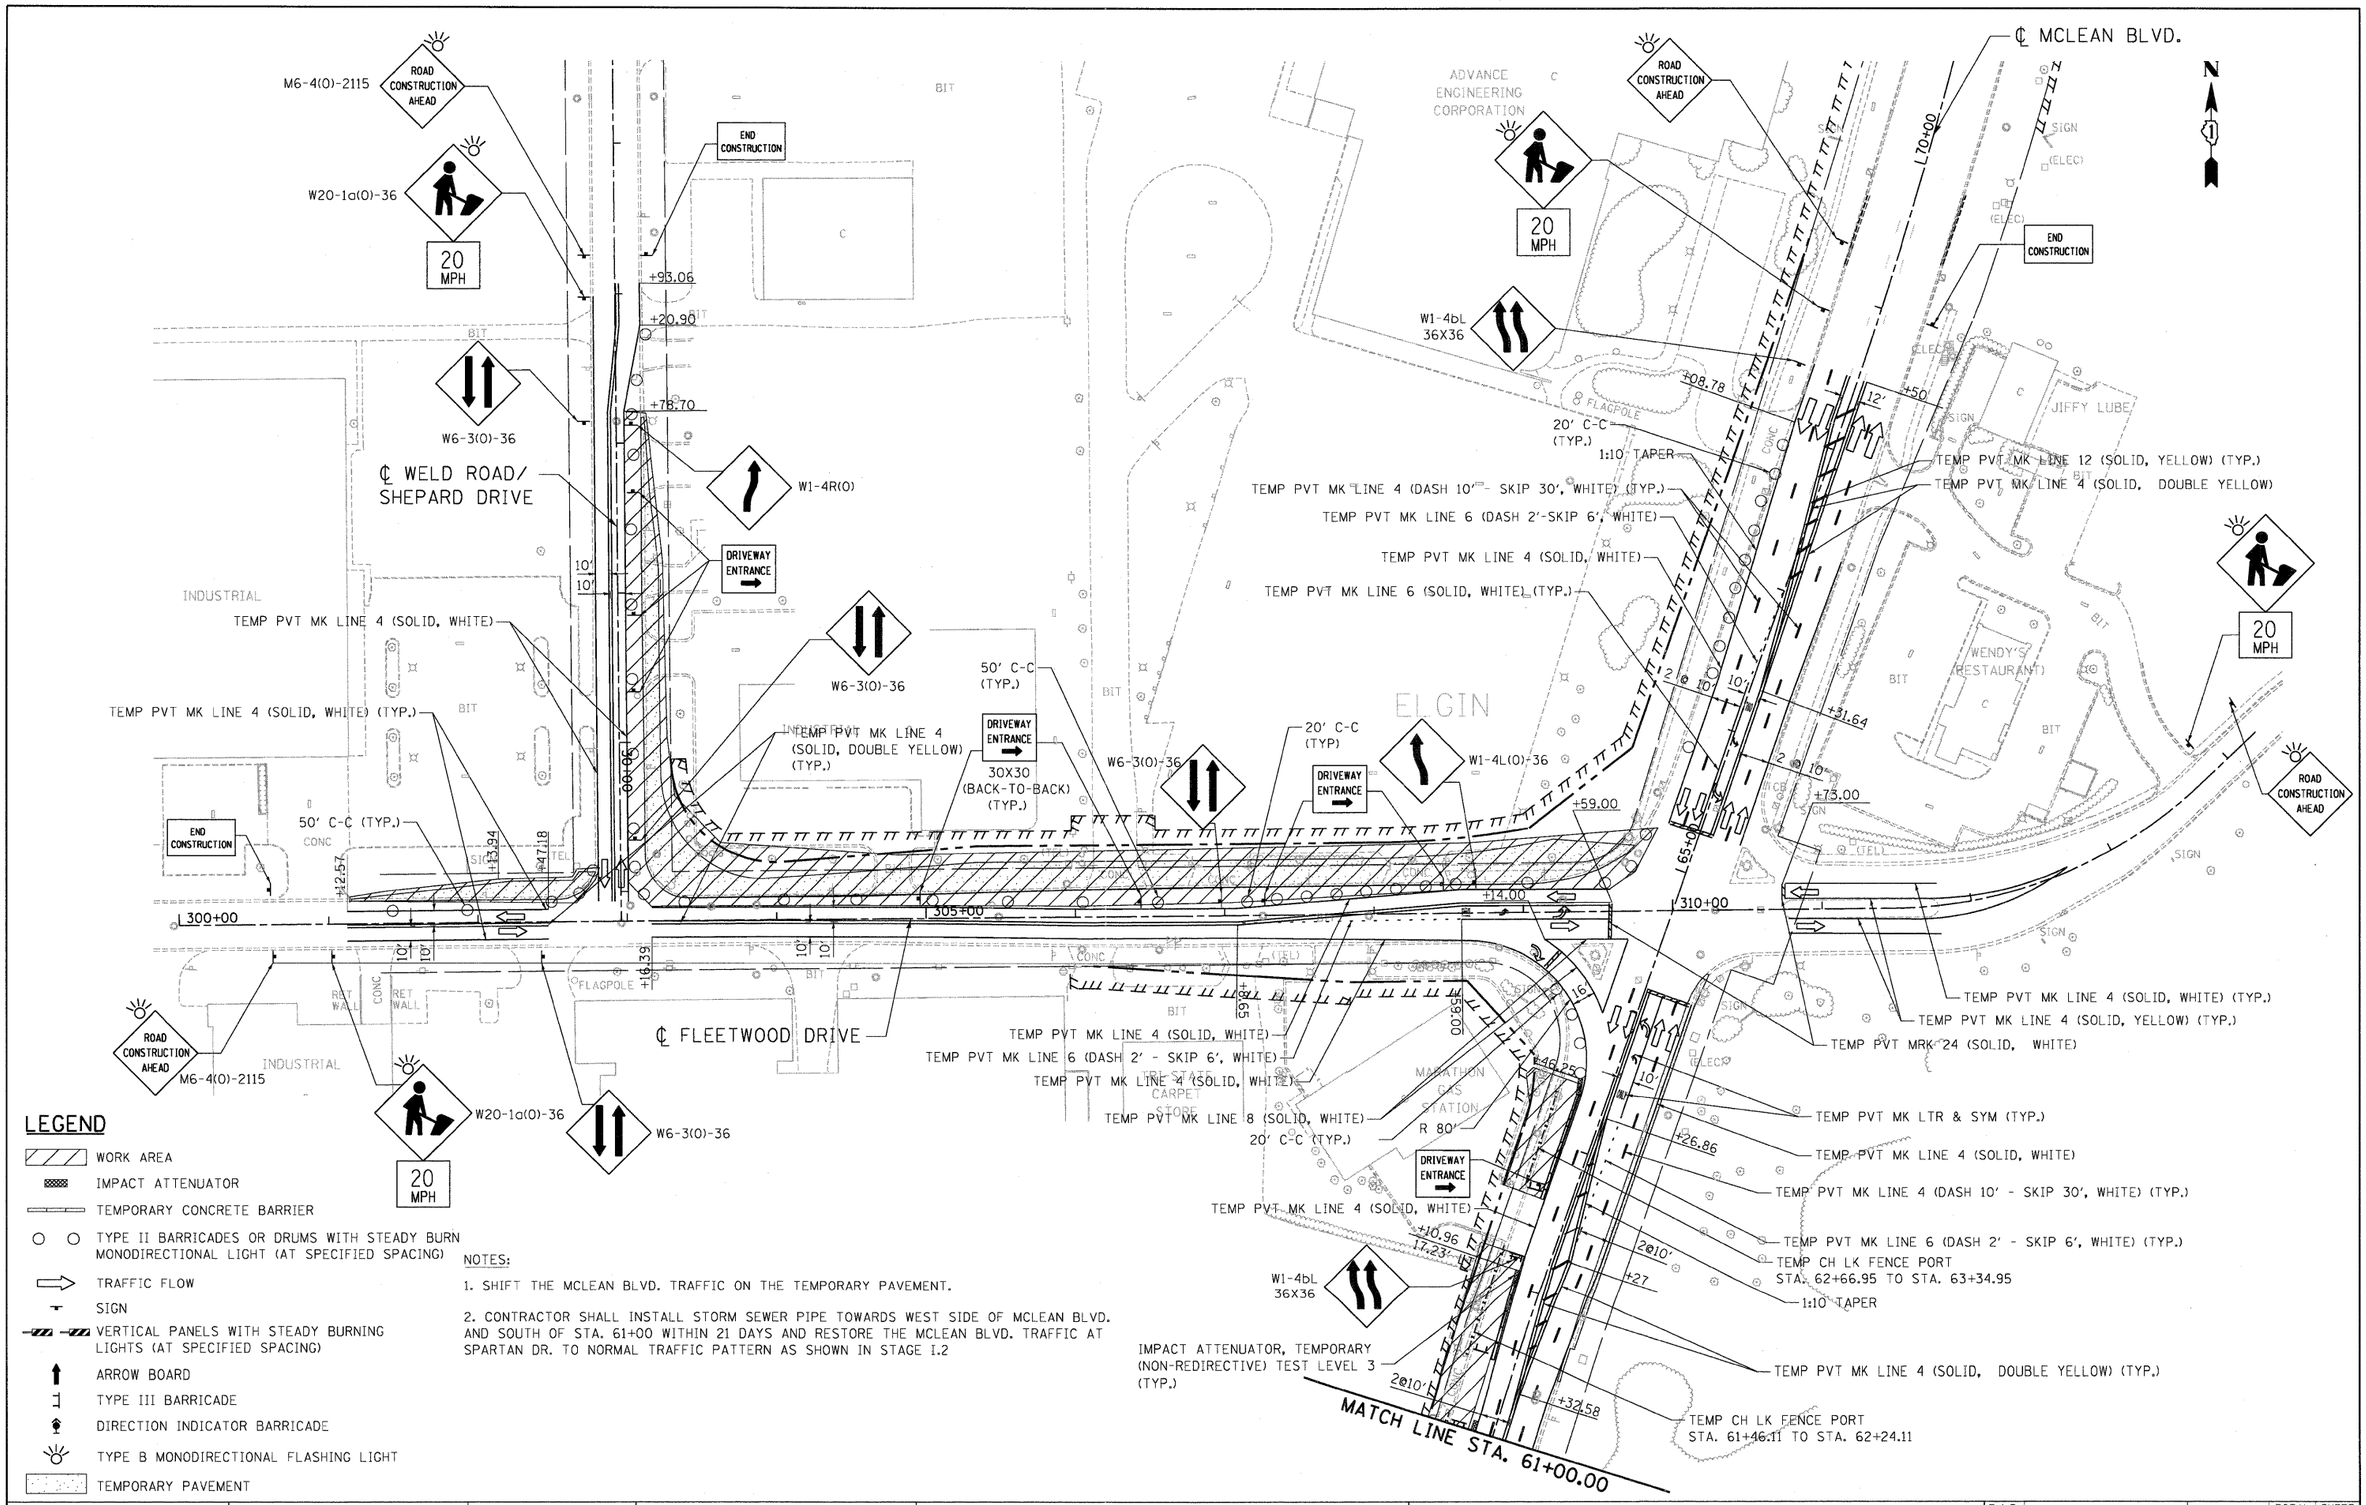

LEGEND

- WORK AREA
- IMPACT ATTENUATOR
- TEMPORARY CONCRETE BARRIER
- TYPE II BARRICADES OR DRUMS WITH STEADY BURN MONODIRECTIONAL LIGHT (AT SPECIFIED SPACING)
- TRAFFIC FLOW
- SIGN
- VERTICAL PANELS WITH STEADY BURNING LIGHTS (AT SPECIFIED SPACING)
- ARROW BOARD
- TYPE III BARRICADE
- DIRECTION INDICATOR BARRICADE
- TYPE B MONODIRECTIONAL FLASHING LIGHT
- TEMPORARY PAVEMENT

NOTES:

1. SHIFT THE MCLEAN BLVD. TRAFFIC ON THE TEMPORARY PAVEMENT.

2. CONTRACTOR SHALL INSTALL STORM SEWER PIPE TOWARDS WEST SIDE OF MCLEAN BLVD. AND SOUTH OF STA. 61+00 WITHIN 21 DAYS AND RESTORE THE MCLEAN BLVD. TRAFFIC AT SPARTAN DR. TO NORMAL TRAFFIC PATTERN AS SHOWN IN STAGE I.2

FILE NAME = $FILEL$	USER NAME = $USER$	DESIGNED - AMB	REVISED -
		DRAWN - AMB	REVISED -
TENG TENG & ASSOCIATES, INC. ENGINEERS/ARCHITECTS/PLANNERS CHICAGO, ILLINOIS	PLOT SCALE = $SCALE$	CHECKED - PB	REVISED -
	PLOT DATE = $DATE$	DATE - 05/18/11	REVISED -

STATE OF ILLINOIS
DEPARTMENT OF TRANSPORTATION
FAP ROUTE 345 / US ROUTE 20

STAGING AND TRAFFIC CONTROL
MCLEAN BOULEVARD AND SIDE STREETS
STAGE I.1

SCALE: 1"=50' | SHEET NO. OF SHEETS | STA. 61+00.00 TO STA. 70+00.00

F.A.P RTE.	SECTION	COUNTY	TOTAL SHEETS	SHEET NO.
345	8R-HB-2-BY-1	KANE	434	101

CONTRACT NO. 60K90

FED. ROAD DIST. NO. | ILLINOIS | FED. AID PROJECT

..\D160K90-BORDER01.DGN, ..\D160K90-STAGINGM.2.DGN, ..\D160K90-TOPO1.M.DGN, ..\D160K90-LEGEND.DGN, ..\D160K90-DESIGN.DGN, ..\DIMASTER-ALIGNMNT.DGN, ..\D160K90-DRAINP01.DGN, ..\D160K90-ROW050.DGN
5-12-2011, 16:08:27 HAYWARMZ \\FS-0044\AM\VAULT_D-TRANS_07\2202\21379-001\CIVIL\CAD\60K90\SHEET\D160K90-SHT-STAGINGM06.DGN