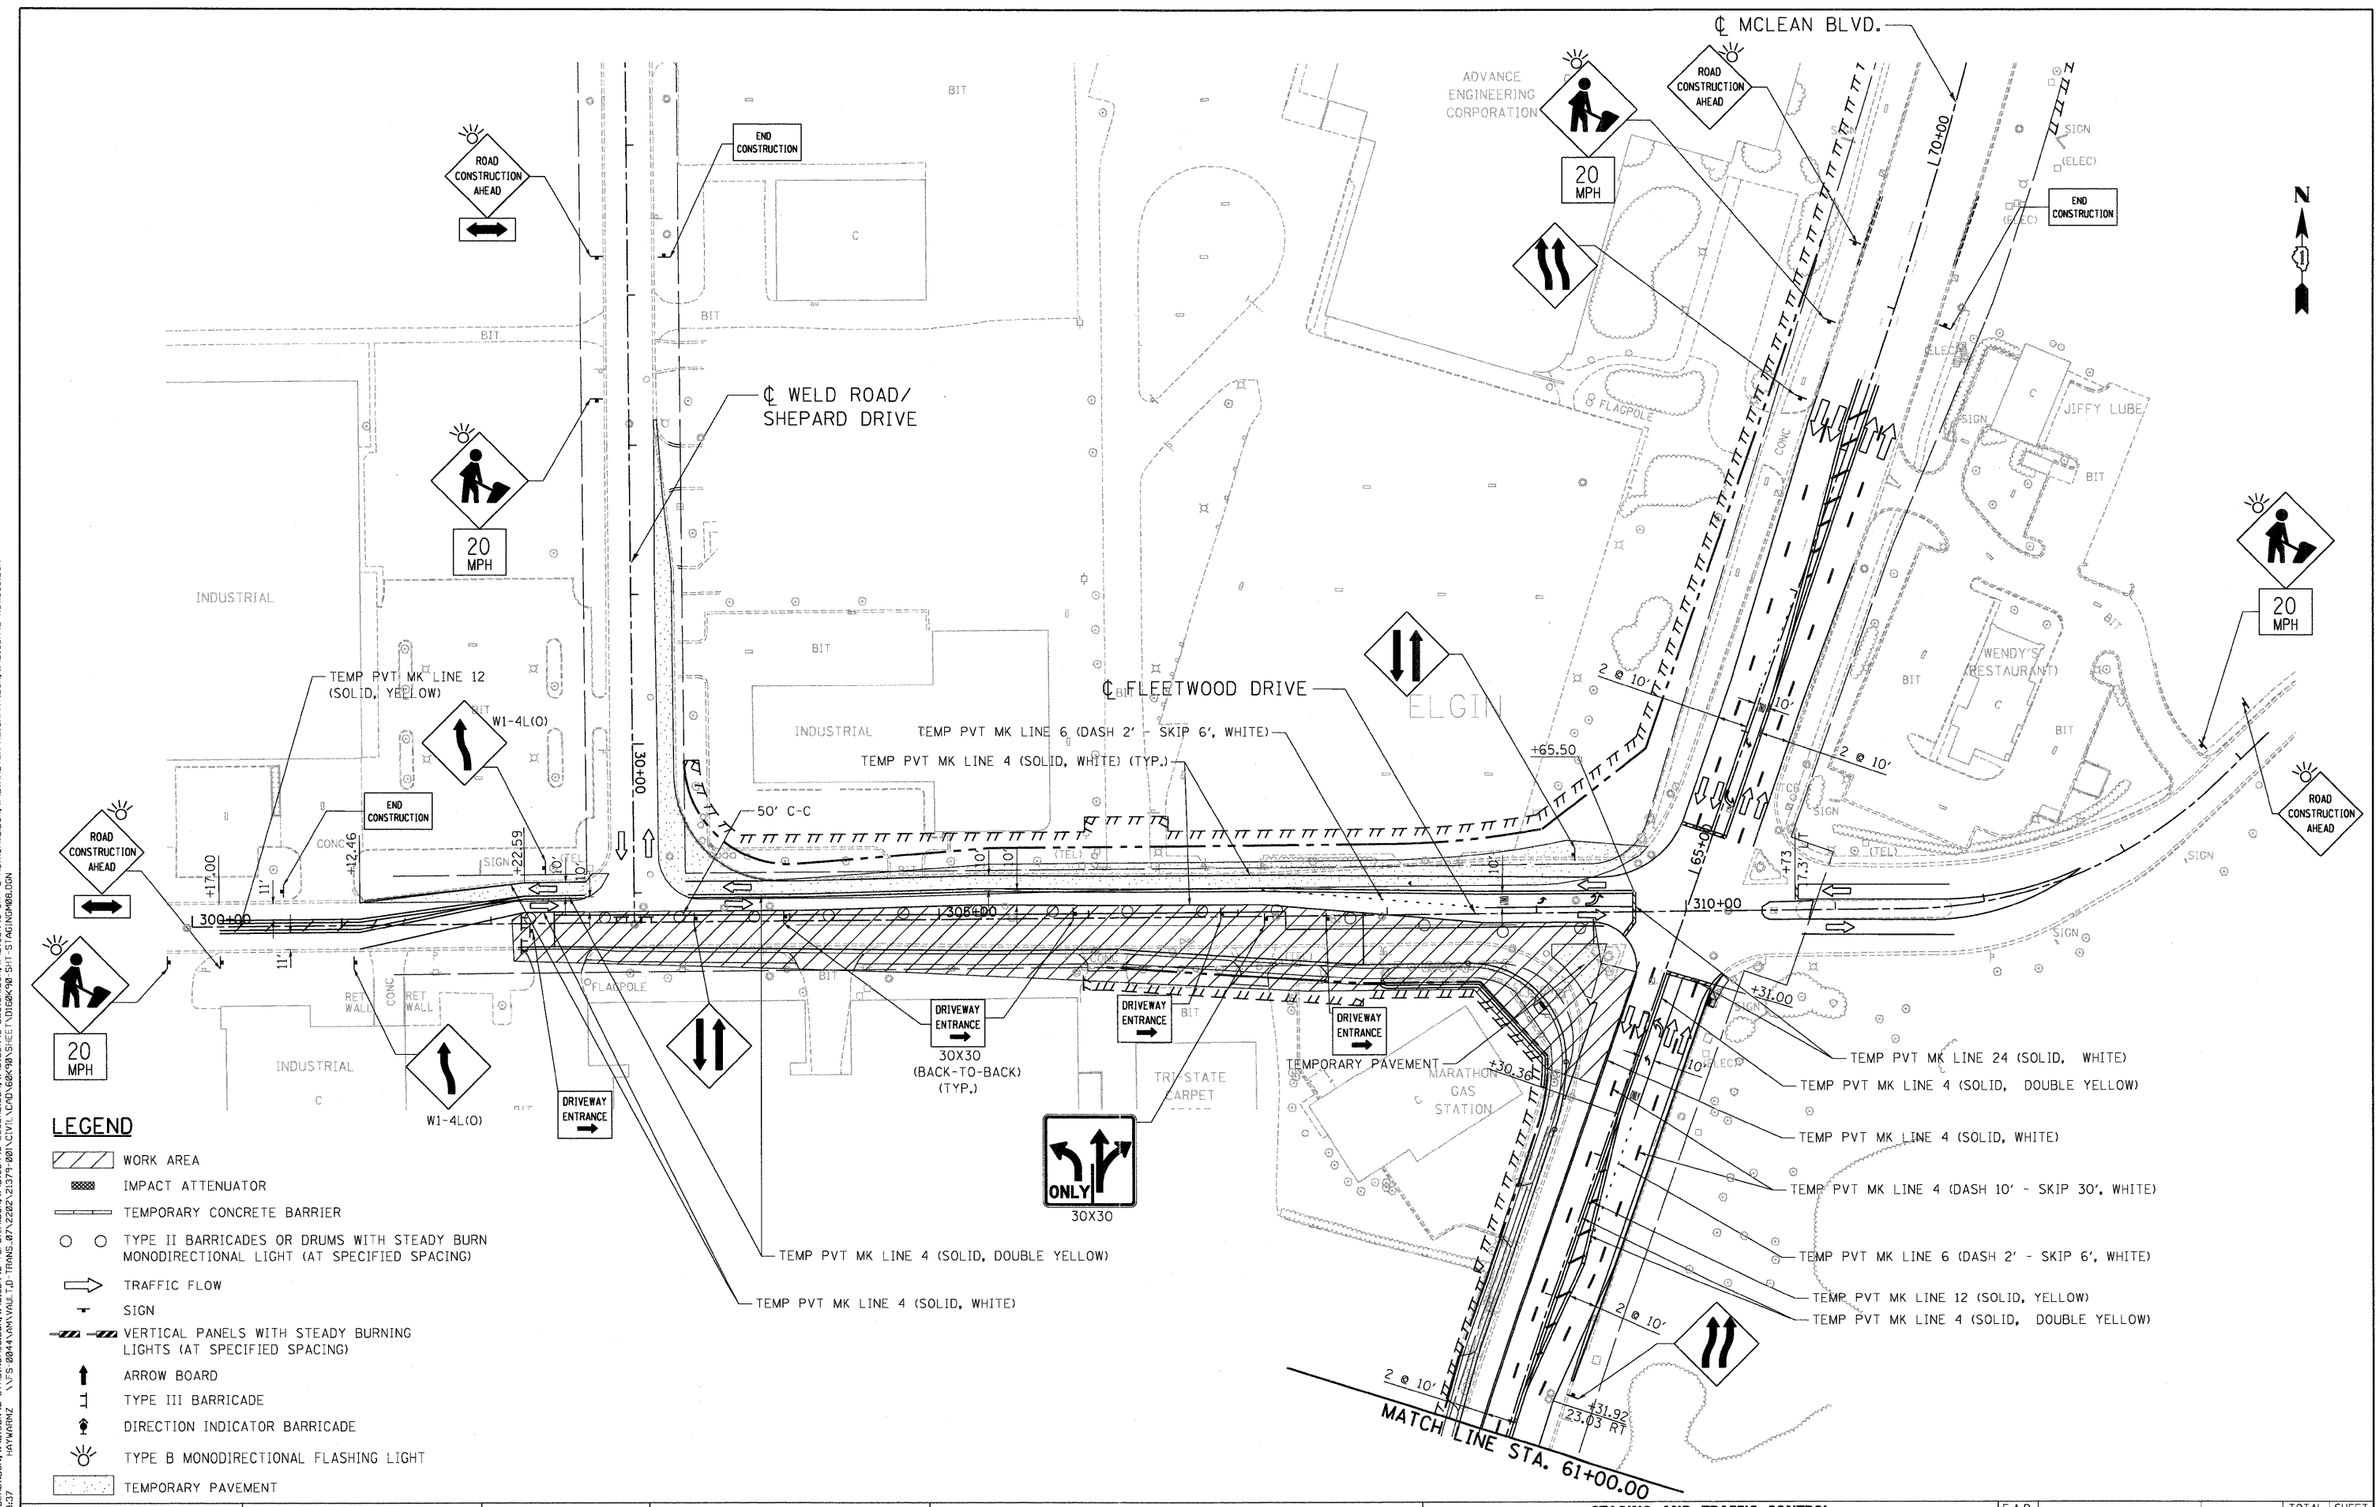

LEGEND

- WORK AREA
- IMPACT ATTENUATOR
- TEMPORARY CONCRETE BARRIER
- TYPE II BARRICADES OR DRUMS WITH STEADY BURN MONODIRECTIONAL LIGHT (AT SPECIFIED SPACING)
- TRAFFIC FLOW
- SIGN
- VERTICAL PANELS WITH STEADY BURNING LIGHTS (AT SPECIFIED SPACING)
- ARROW BOARD
- TYPE III BARRICADE
- DIRECTION INDICATOR BARRICADE
- TYPE B MONODIRECTIONAL FLASHING LIGHT
- TEMPORARY PAVEMENT

FILE NAME = $FILEL$	USER NAME = $USER$	DESIGNED - AMB	REVISED -	
		DRAWN - AMB	REVISED -	
	PLOT SCALE = $SCALE$	CHECKED - PB	REVISED -	
TENG & ASSOCIATES, INC. ENGINEERS/ARCHITECTS/PLANNERS CHICAGO, ILLINOIS	PLOT DATE = $DATE$	DATE - 05/18/11	REVISED -	

STATE OF ILLINOIS
DEPARTMENT OF TRANSPORTATION
FAP ROUTE 345 / US ROUTE 20

STAGING AND TRAFFIC CONTROL
MCLEAN BOULEVARD
STAGE I.2

SCALE: 1"=50' | SHEET NO. OF SHEETS | STA. 61+00.00 | TO STA. 70+00.00

F.A.P RTE.	SECTION	COUNTY	TOTAL SHEETS	SHEET NO.
345	8R-HB-2-BY-1	KANE	434	103
		CONTRACT NO. 60K90		
FED. ROAD DIST. NO.	ILLINOIS	FED. AID PROJECT		

..\D160K90_BORDER01.DGN ..\D160K90-STAGING4_3.DGN ..\D160K90-TOPO1_M.DGN ..\D160K90-LEGEND.DGN ..\D160K90_DESIGN.DGN ..\D160K90_SHT_STAGING#13.DGN ..\D1MASTER-ALIGNMNT.DGN
5-12-2011, 16:08:37 HAYWARMZ \\FS-0044\VMVAULT\D_TRANS_07\2282\21379-00\CIVIL\CAD\60K90\SHEET\D160K90_SHT_STAGING#06.DGN