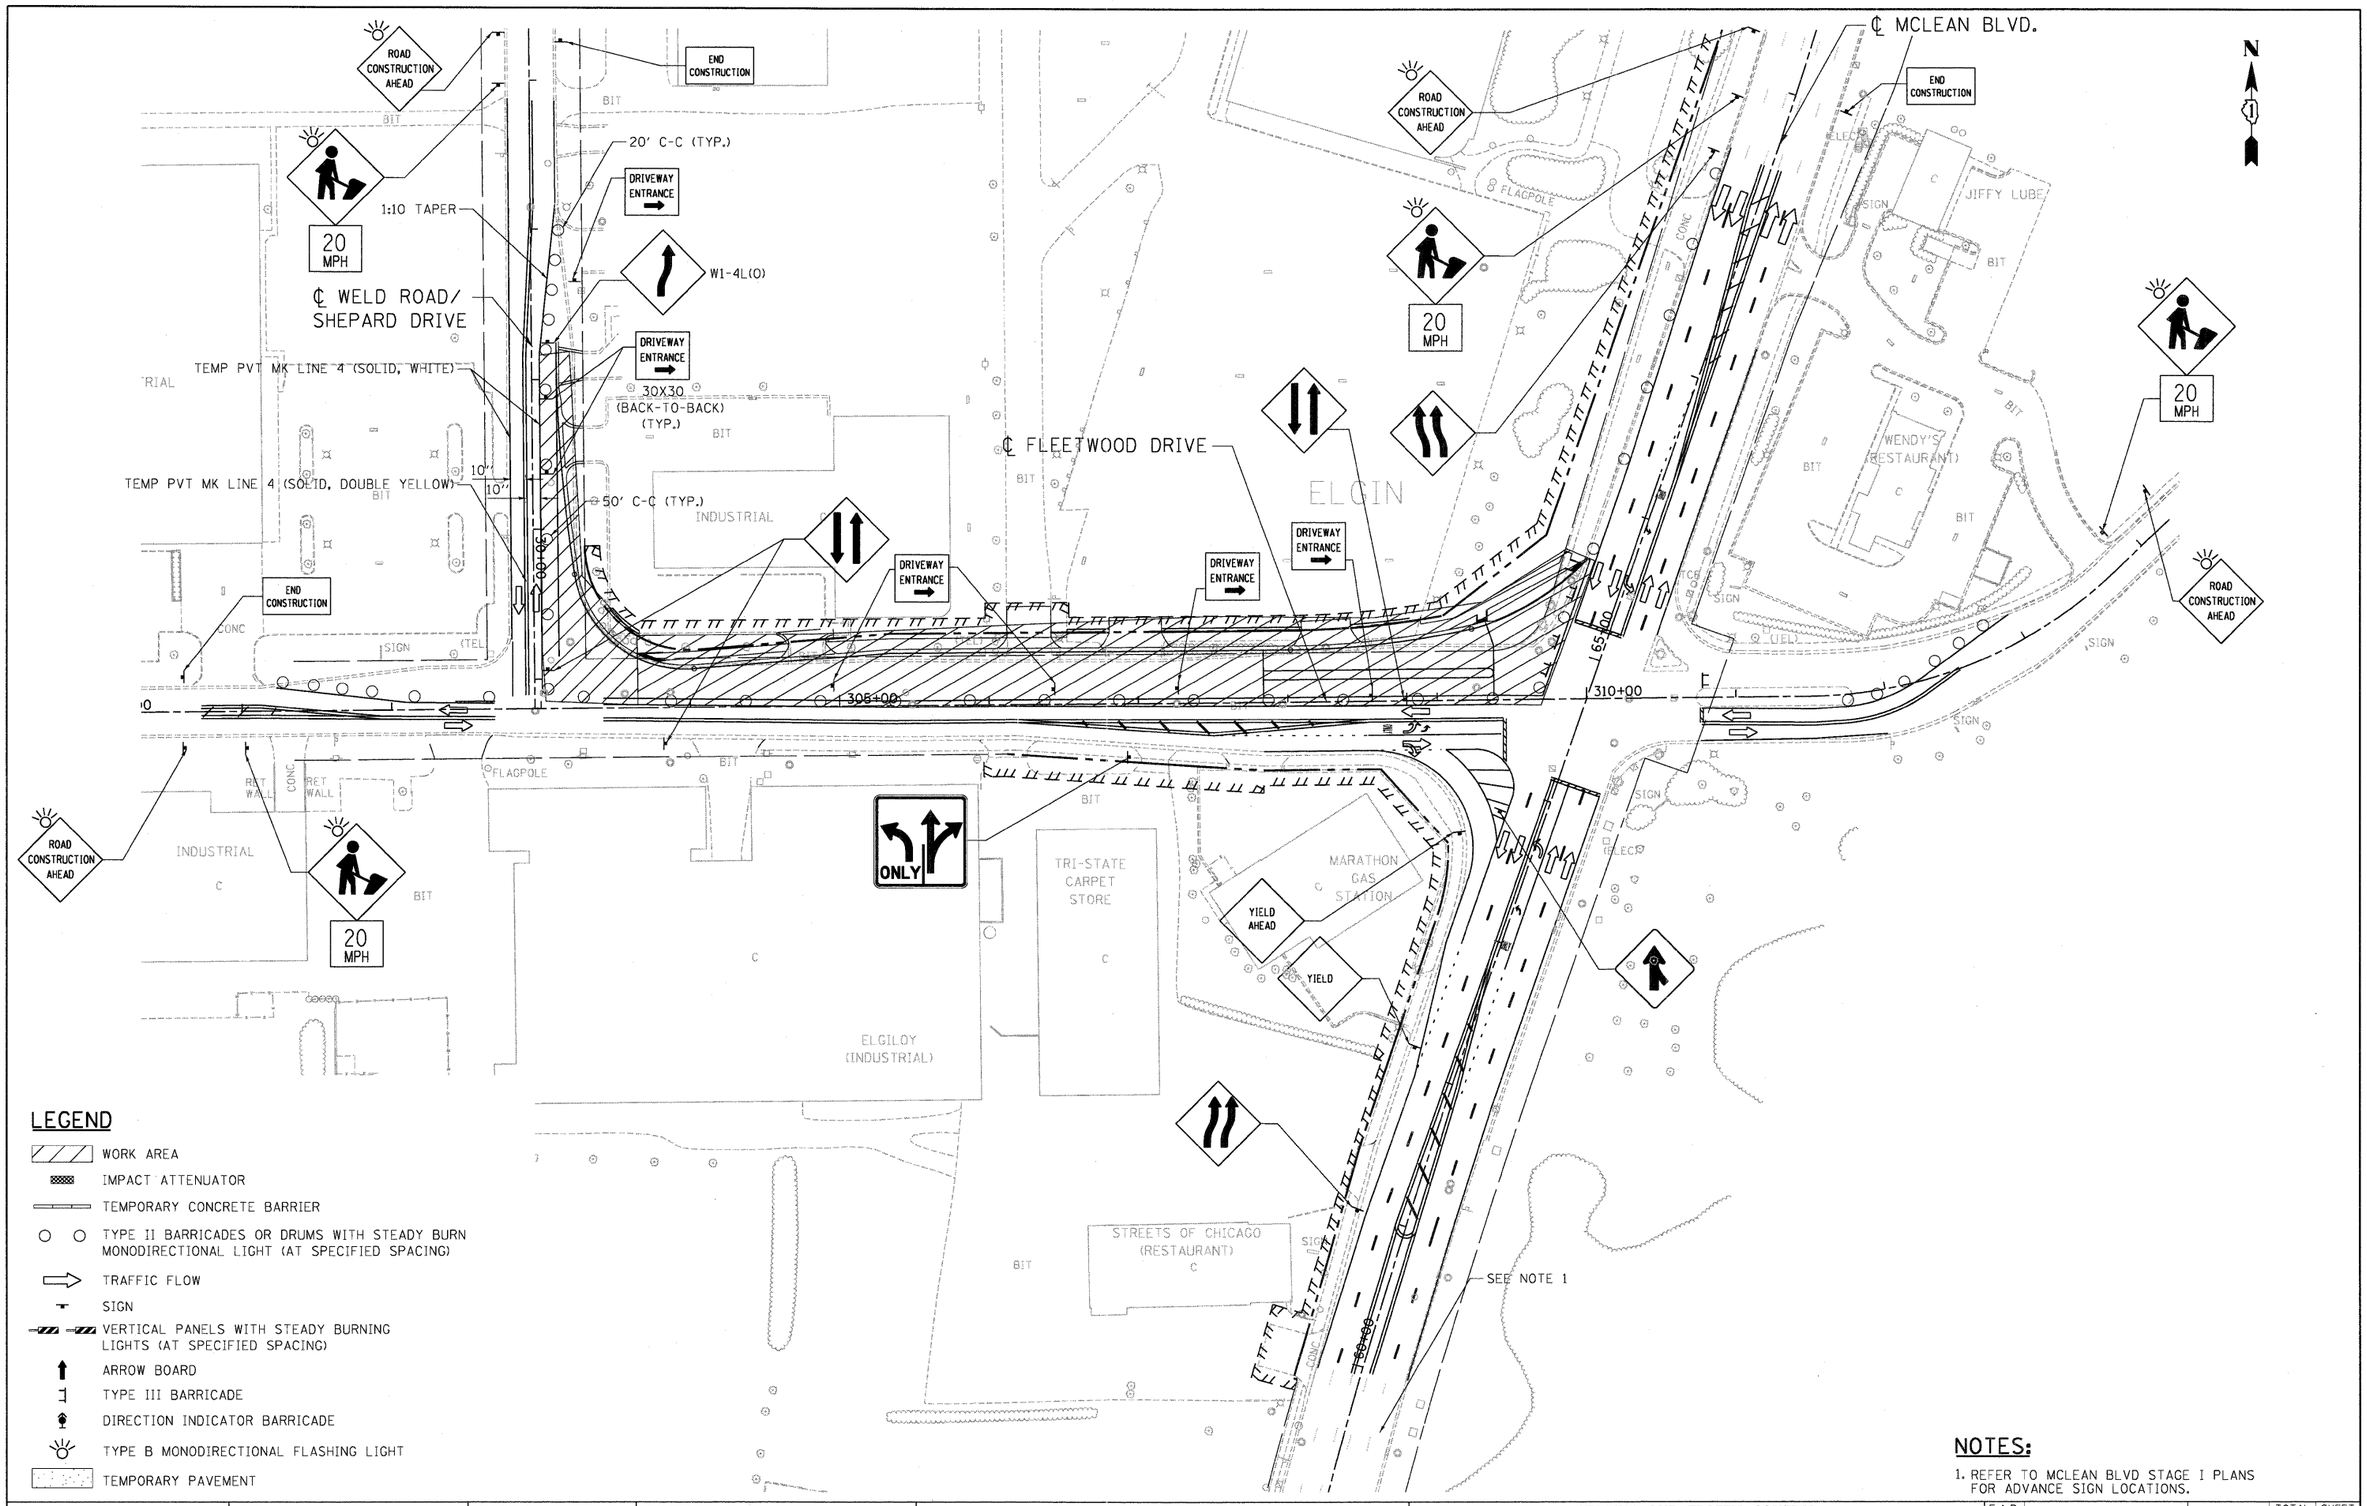

LEGEND

- WORK AREA
- IMPACT ATTENUATOR
- TEMPORARY CONCRETE BARRIER
- TYPE II BARRICADES OR DRUMS WITH STEADY BURN MONODIRECTIONAL LIGHT (AT SPECIFIED SPACING)
- TRAFFIC FLOW
- SIGN
- VERTICAL PANELS WITH STEADY BURNING LIGHTS (AT SPECIFIED SPACING)
- ARROW BOARD
- TYPE III BARRICADE
- DIRECTION INDICATOR BARRICADE
- TYPE B MONODIRECTIONAL FLASHING LIGHT
- TEMPORARY PAVEMENT

NOTES:

1. REFER TO MCLEAN BLVD STAGE I PLANS FOR ADVANCE SIGN LOCATIONS.

\\D160K90 BGRGER01.DGN, \\D160K90 STAGINGM.4.DGN, \\D160K90 TOPO1_M.DGN, \\D160K90 LEGEND.DGN, \\D160K90 DESIGN.DGN, \\D1MASTER ALIGNMNT.DGN, \\D160K90 ROW050.DGN
5.12.2011 16:49:07 HAYWARNZ \\FS-0044\AM\VAULT_D-TRANS_07\2202\21379_001\CIVIL\CAD\60K90\SHEET\D160K90 SHT STAGINGM15.DGN

FILE NAME = $FILEL$	USER NAME = $USER$	DESIGNED - AMB	REVISED -
		DRAWN - AMB	REVISED -
TENG TENG & ASSOCIATES, INC. ENGINEERS/ARCHITECTS/PLANNERS CHICAGO, ILLINOIS	PLOT SCALE = $SCALE$	CHECKED - PB	REVISED -
	PLOT DATE = $DATE$	DATE - 05/18/11	REVISED -

STATE OF ILLINOIS
DEPARTMENT OF TRANSPORTATION
FAP ROUTE 345 / US ROUTE 20

STAGING AND TRAFFIC CONTROL
MCLEAN BOULEVARD AND SIDE STREETS
STAGE I.3B

SCALE: 1"=50' | SHEET NO. OF SHEETS | STA. 60+00.00 TO STA. 69+00.00

F.A.P RTE.	SECTION	COUNTY	TOTAL SHEETS	SHEET NO.
345	8R-HB-2-BY-1	KANE	434	110
		CONTRACT NO. 60K90		
FED. ROAD DIST. NO.	ILLINOIS	FED. AID PROJECT		