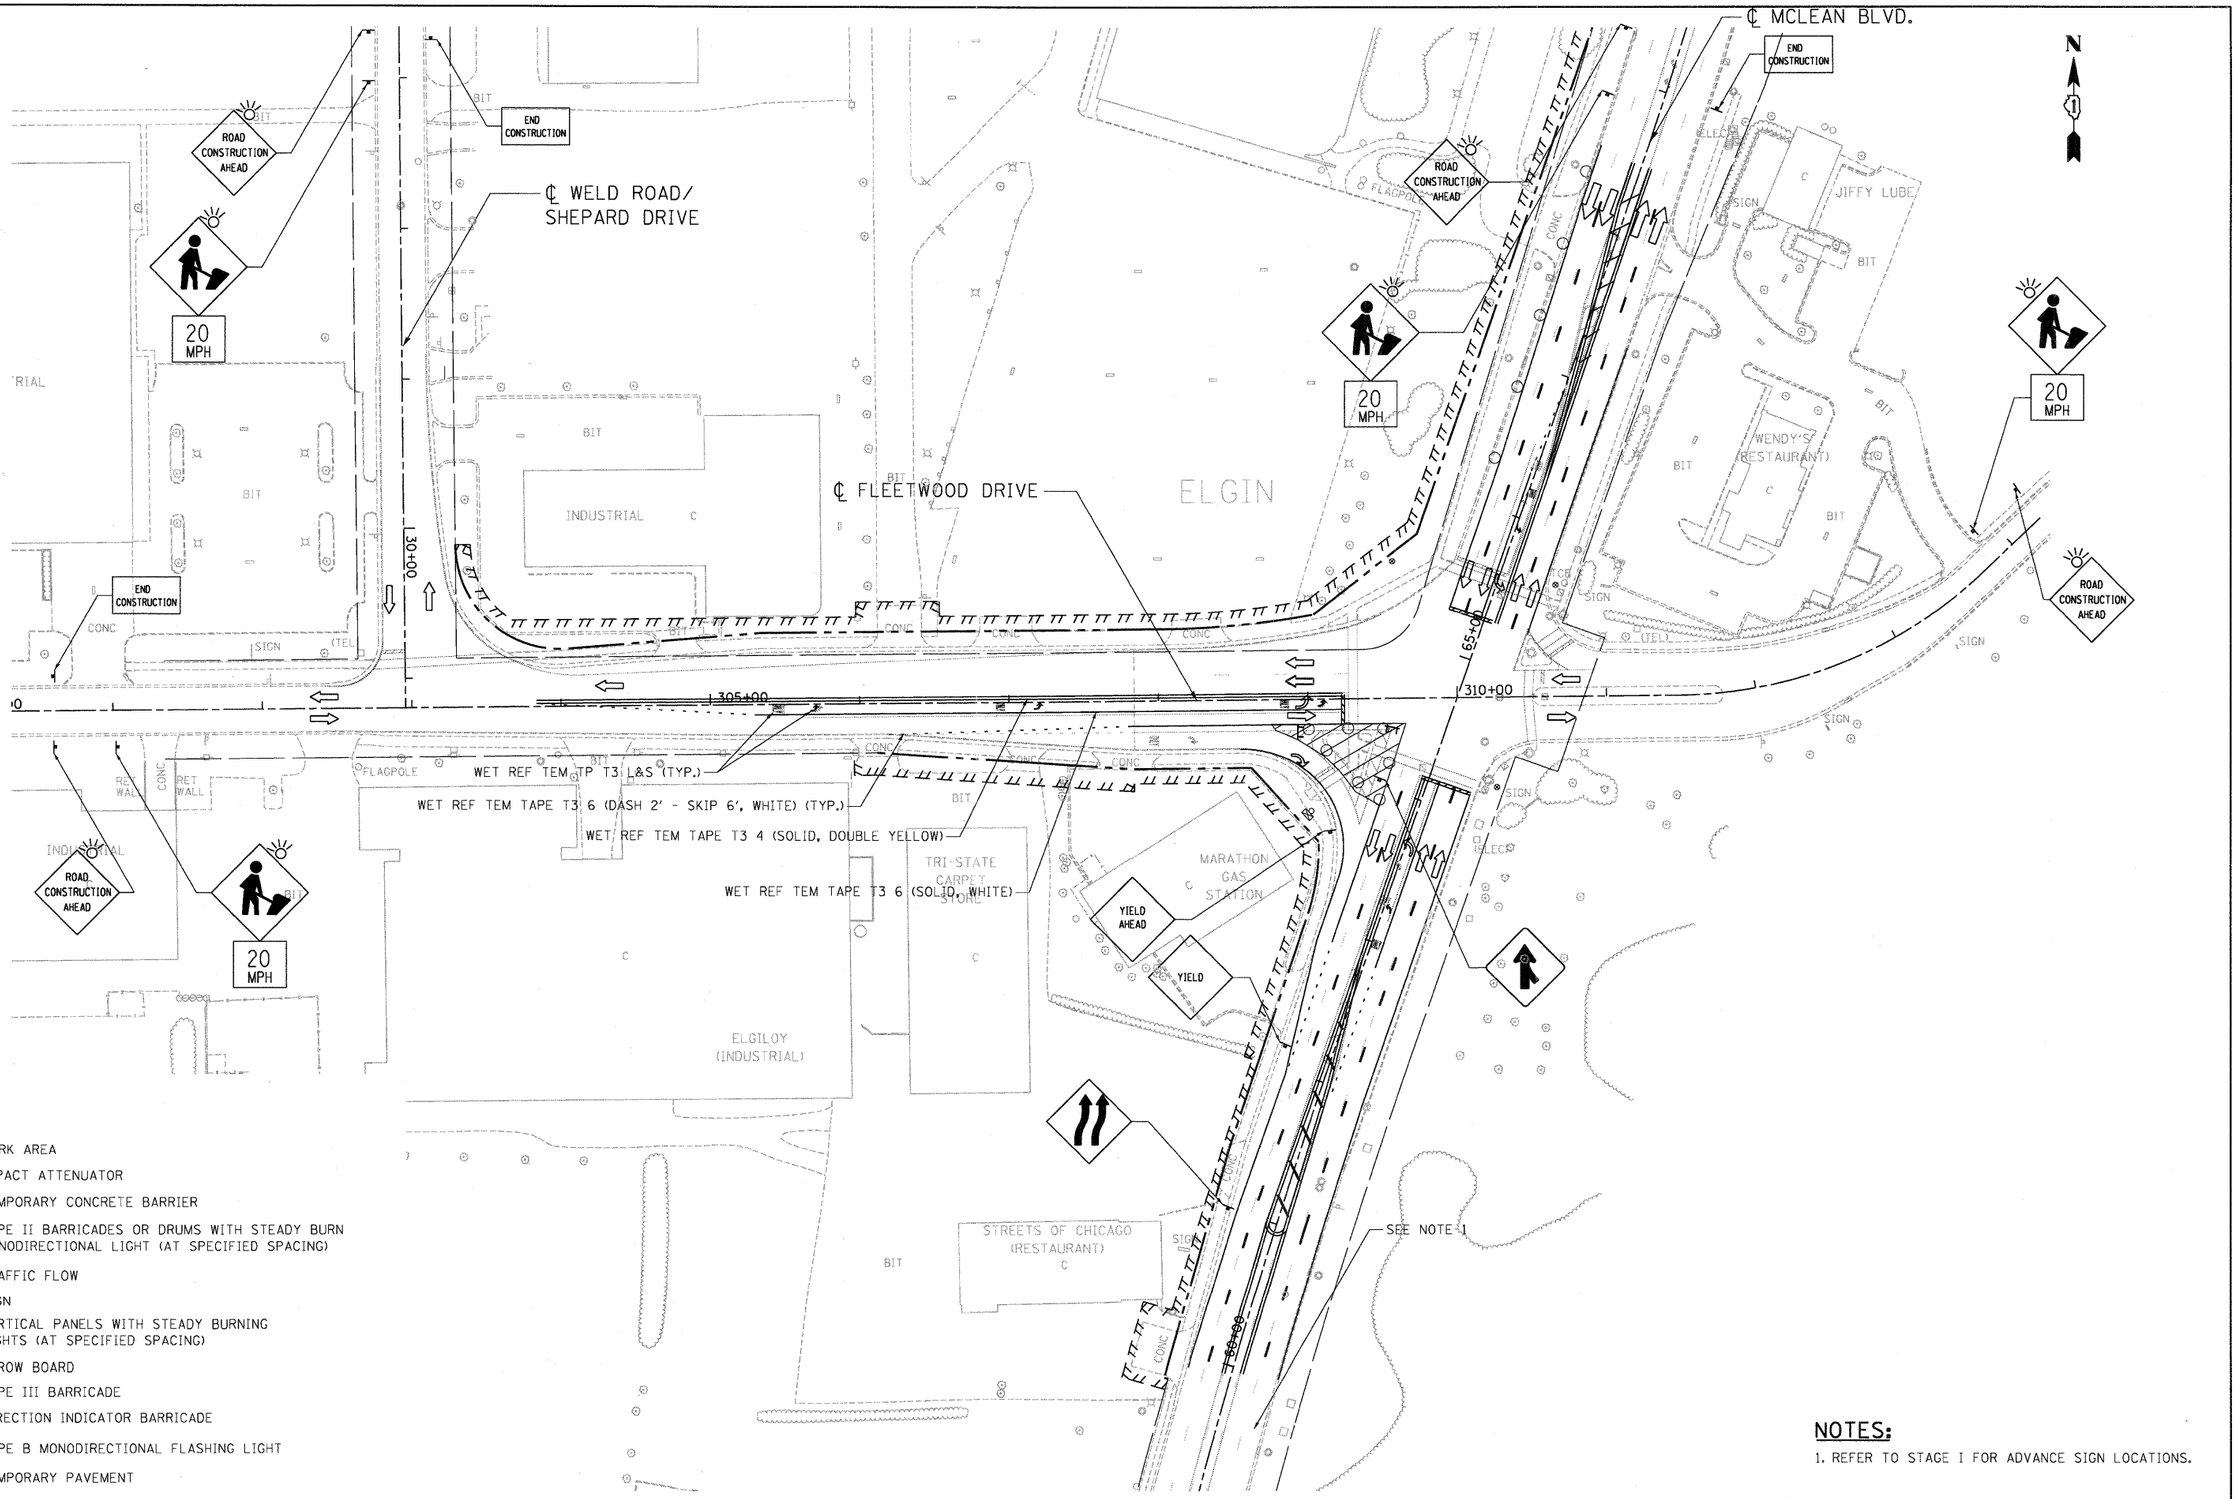

LEGEND

- WORK AREA
- IMPACT ATTENUATOR
- TEMPORARY CONCRETE BARRIER
- TYPE II BARRICADES OR DRUMS WITH STEADY BURN MONODIRECTIONAL LIGHT (AT SPECIFIED SPACING)
- TRAFFIC FLOW
- SIGN
- VERTICAL PANELS WITH STEADY BURNING LIGHTS (AT SPECIFIED SPACING)
- ARROW BOARD
- TYPE III BARRICADE
- DIRECTION INDICATOR BARRICADE
- TYPE B MONODIRECTIONAL FLASHING LIGHT
- TEMPORARY PAVEMENT

NOTES:

1. REFER TO STAGE I FOR ADVANCE SIGN LOCATIONS.

..\D160K90_BORDER01.DGN ..\D160K90-STAGING04.DGN ..\D160K90-45-TOPO1.DGN ..\D160K90-LEGEND.DGN ..\D160K90-DESIGN.DGN ..\D160K90-SHT-STAGING12.DGN ..\D160K90-SHT-STAGING13.DGN ..\D160K90-SHT-STAGING14.DGN ..\D160K90-SHT-STAGING15.DGN ..\D160K90-SHT-STAGING16.DGN
5-12-2011, 15:09:11 HAYWARMZ \\FS 0044\VM\VAULT\D TRANS 07\2282\21379 00\CIVIL\CAD\60K90\SHEET\D160K90-SHT-STAGING16.DGN

FILE NAME = $FILE$	USER NAME = $USER$	DESIGNED - AMB	REVISED -
		DRAWN - AMB	REVISED -
	PLOT SCALE = $SCALE$	CHECKED - PB	REVISED -
TENG & ASSOCIATES, INC. ENGINEERS/ARCHITECTS/PLANNERS CHICAGO, ILLINOIS	PLOT DATE = $DATE$	DATE - 05/18/11	REVISED -

STATE OF ILLINOIS
DEPARTMENT OF TRANSPORTATION
FAP ROUTE 345 / US ROUTE 20

STAGING AND TRAFFIC CONTROL
MCLEAN BOULEVARD AND SIDE STREETS
STAGE I.3C

SCALE: 1"=50' | SHEET NO. OF SHEETS | STA. 60+00.00 TO STA. 69+00.00

F.A.P RTE.	SECTION	COUNTY	TOTAL SHEETS	SHEET NO.
345	8R-HB-2-BY-1	KANE	434	111
		CONTRACT NO. 60K90		
FED. ROAD DIST. NO.	ILLINOIS	FED. AID PROJECT		