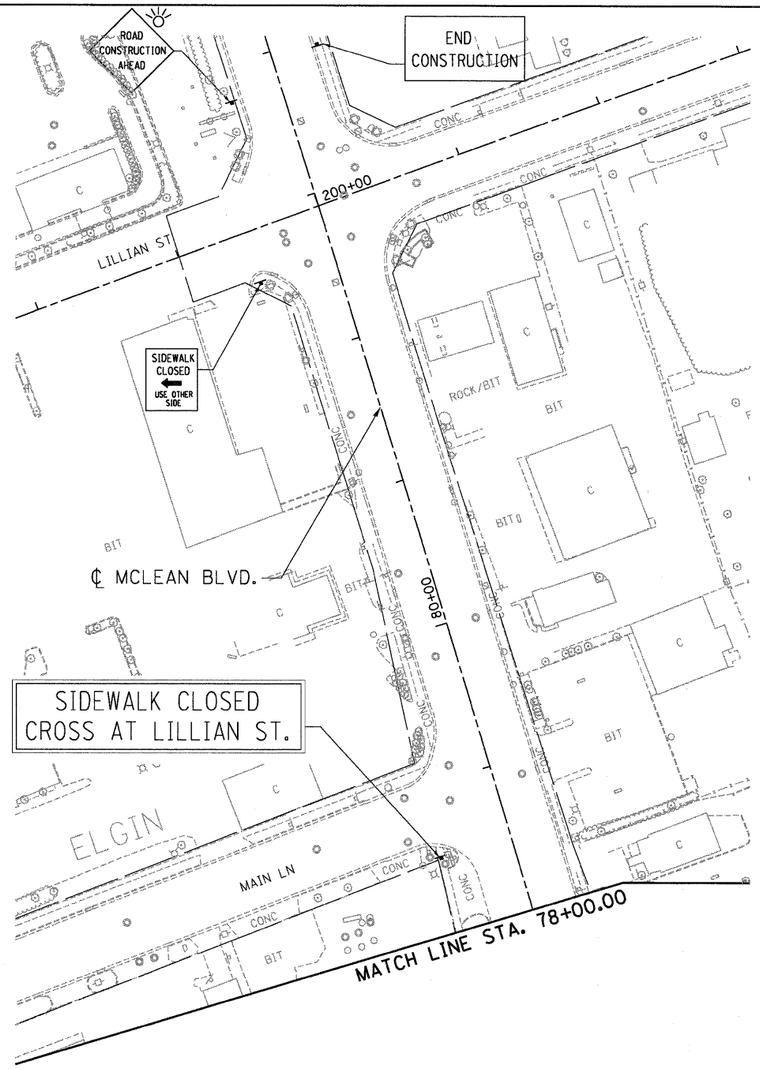

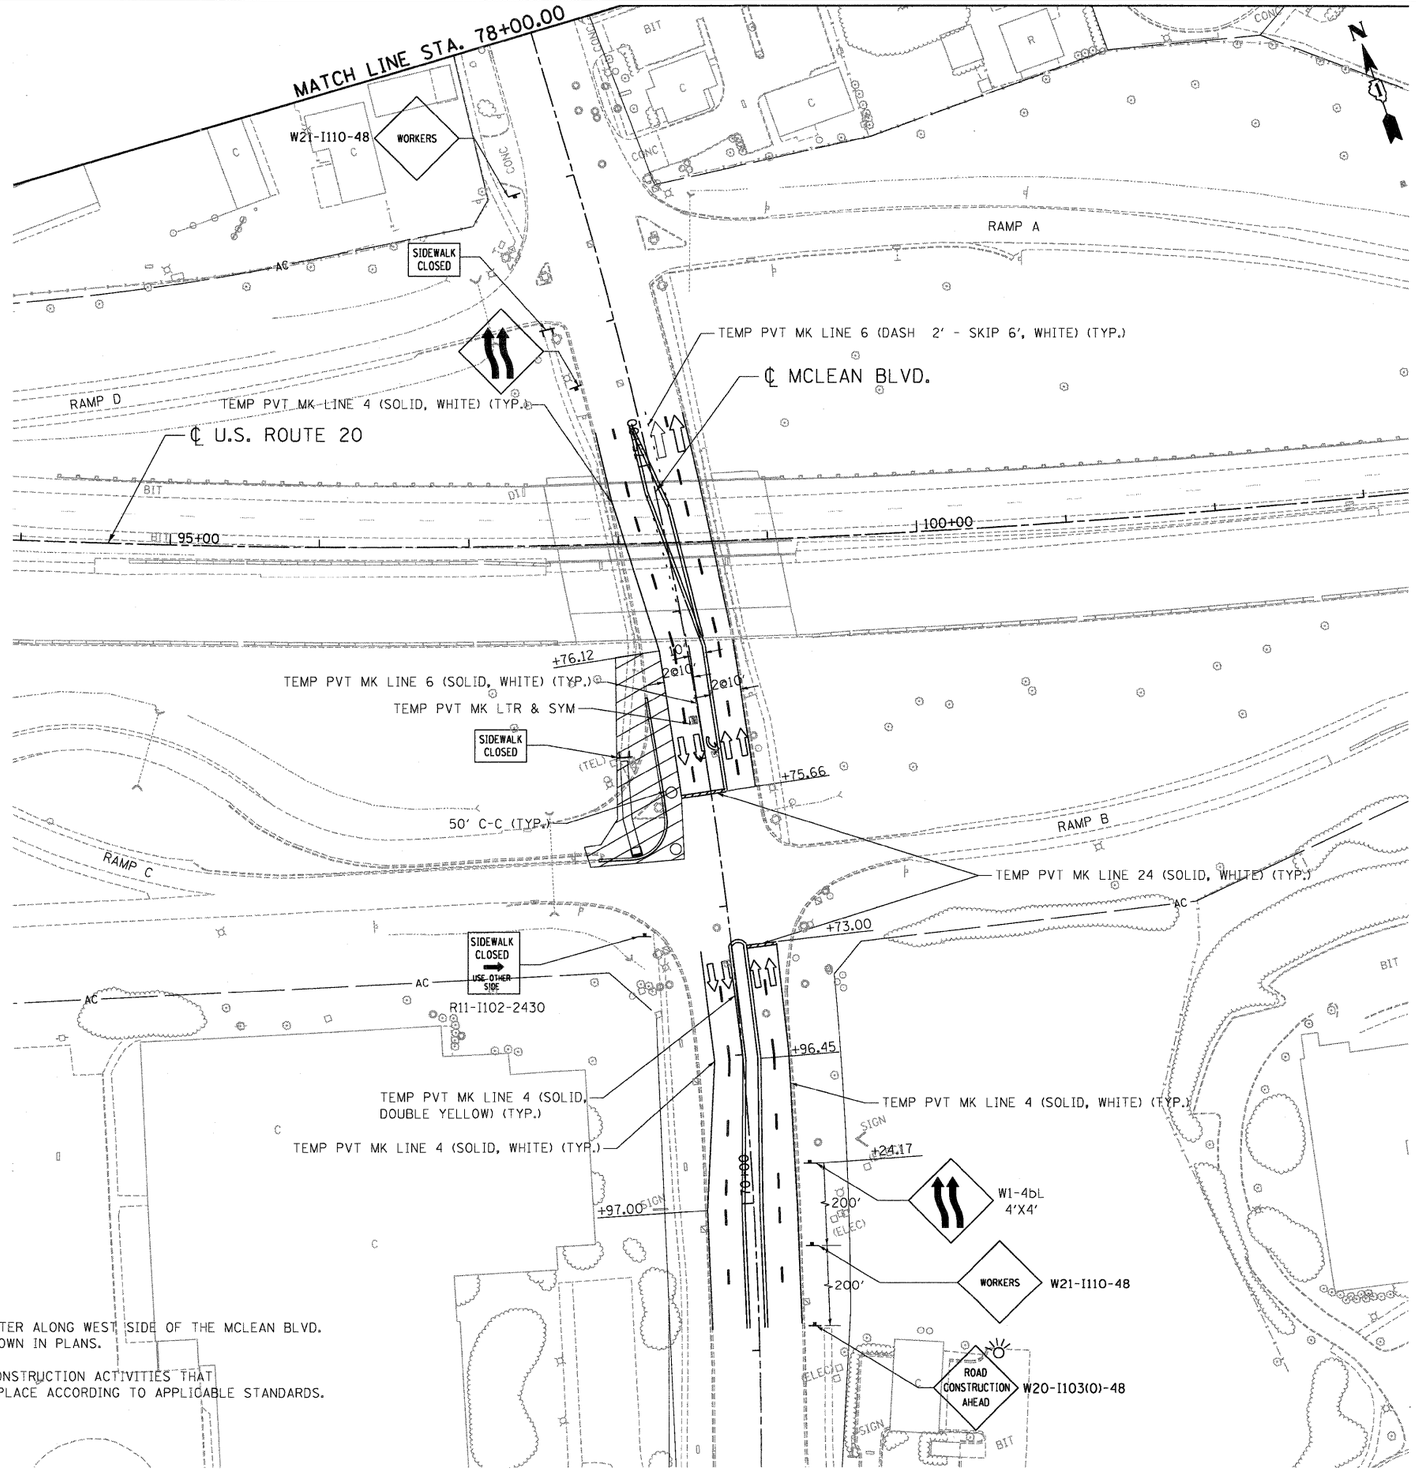

LEGEND

- WORK AREA
- IMPACT ATTENUATOR
- TEMPORARY CONCRETE BARRIER
- TYPE II BARRICADES OR DRUMS WITH STEADY BURN MONODIRECTIONAL LIGHT (AT SPECIFIED SPACING)
- TRAFFIC FLOW
- SIGN
- VERTICAL PANELS WITH STEADY BURNING LIGHTS (AT SPECIFIED SPACING)
- ARROW BOARD
- TYPE III BARRICADE
- DIRECTION INDICATOR BARRICADE
- TYPE B MONODIRECTIONAL FLASHING LIGHT
- TEMPORARY PAVEMENT, INTERSTATE

NOTES:

1. CONTRACTOR SHALL CONSTRUCT CURB & GUTTER ALONG WEST SIDE OF THE MCLEAN BLVD. AND REMOVE SEGMENT OF WELD ROAD AS SHOWN IN PLANS.
2. CONTRACTOR SHALL COORDINATE BETWEEN CONSTRUCTION ACTIVITIES THAT PROPER ADVANCED ADVISORY SIGNS ARE IN PLACE ACCORDING TO APPLICABLE STANDARDS.

..\D168K90 BORDER01.DGN, ..\DIMASTER ALIGNMNT.DGN, ..\D168K90 LEGEND.DGN, ..\D168K90 ROW050.DGN, ..\D168K90 STAGING1.DGN, ..\D168K90 TOPOST2.DGN, ..\D168K90 DESIGN.DGN
5-12-2011, 16:18:53 HAYWARW2 \\FS-6044\VM\VAULT\D-TRANS_07\222\21379_00\CIVIL\CADD\60K90\SHEET\D168K90-SHT-STAGING01.DGN

FILE NAME = $FILE1$	USER NAME = $USER$	DESIGNED - AMB	REVISED -
		DRAWN - AMB	REVISED -
	PLOT SCALE = $SCALE$	CHECKED - PB	REVISED -
	PLOT DATE = $DATE$	DATE - 05/18/11	REVISED -

TENG & ASSOCIATES, INC. ENGINEERS/ARCHITECTS/PLANNERS CHICAGO, ILLINOIS

STATE OF ILLINOIS
DEPARTMENT OF TRANSPORTATION
FAP ROUTE 345 / US ROUTE 20

STAGING AND TRAFFIC CONTROL
WELD RD
STAGE II.1

SCALE: 1"=50' | SHEET NO. OF SHEETS | STA. | TO STA.

F.A.P RTE.	SECTION	COUNTY	TOTAL SHEETS	SHEET NO.
345	8R-HB-2-BY-1	KANE	434	124
		CONTRACT NO. 60K90		
FED. ROAD DIST. NO.	ILLINOIS	FED. AID PROJECT		