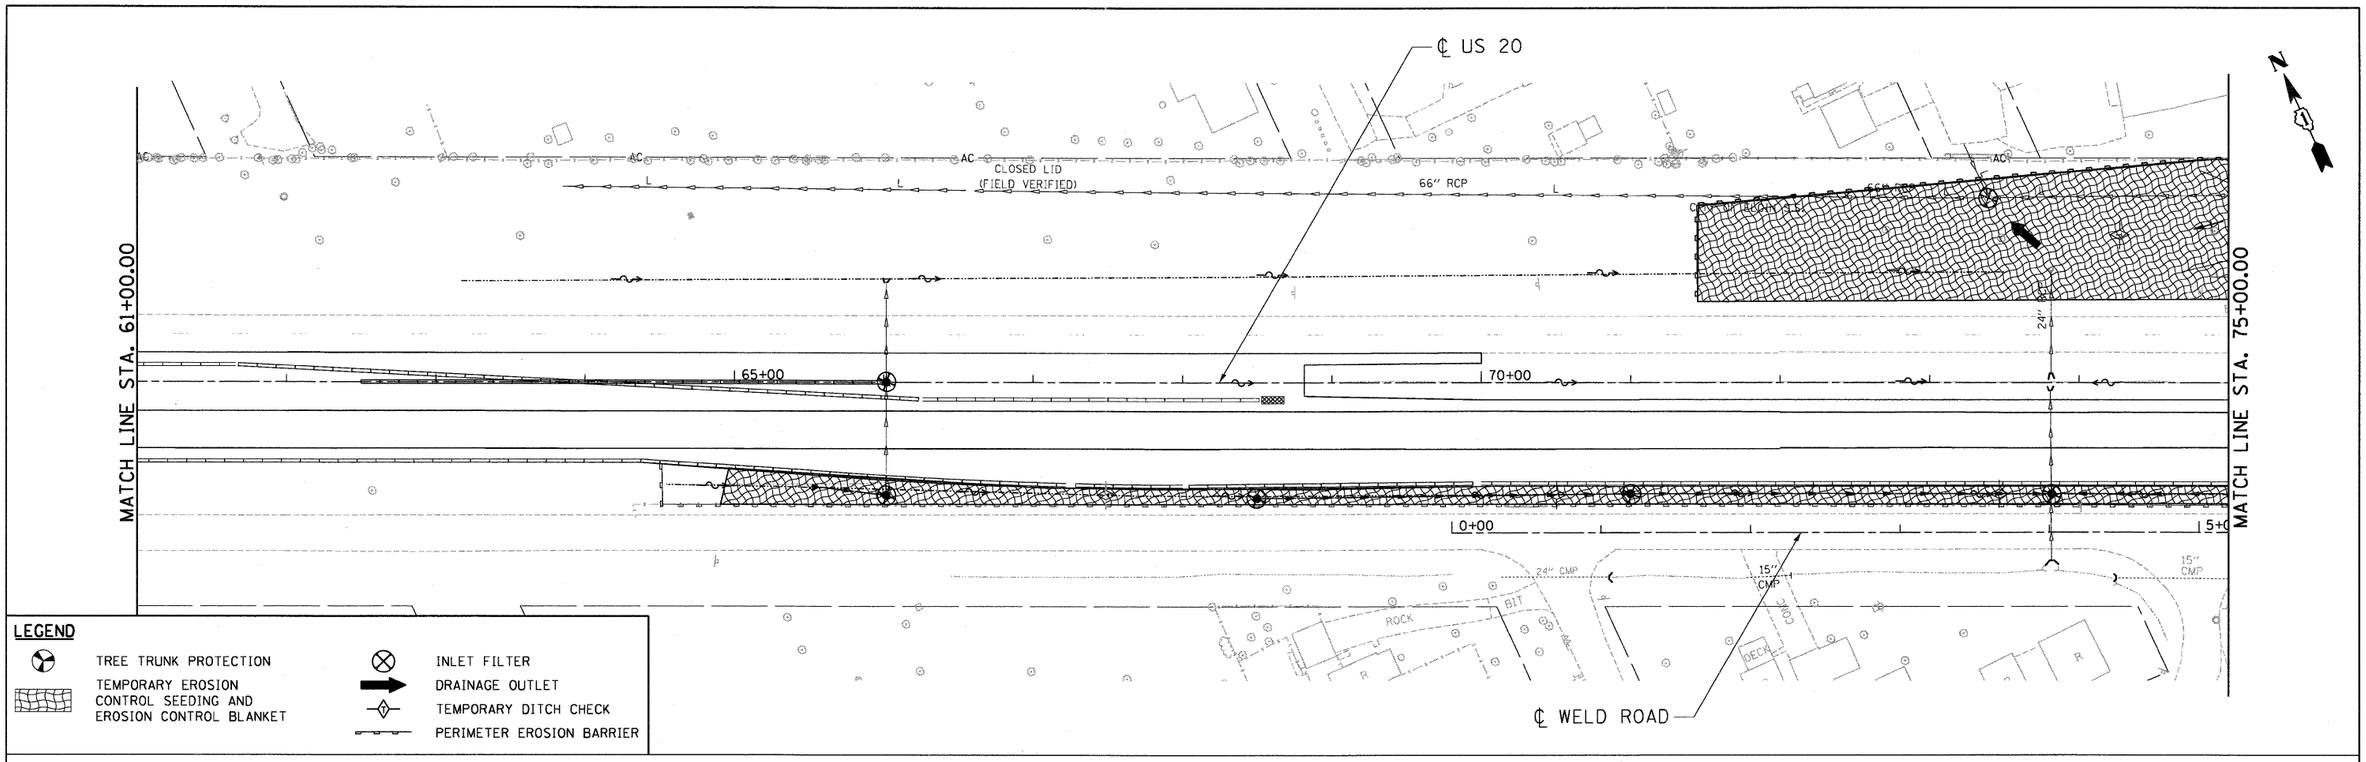

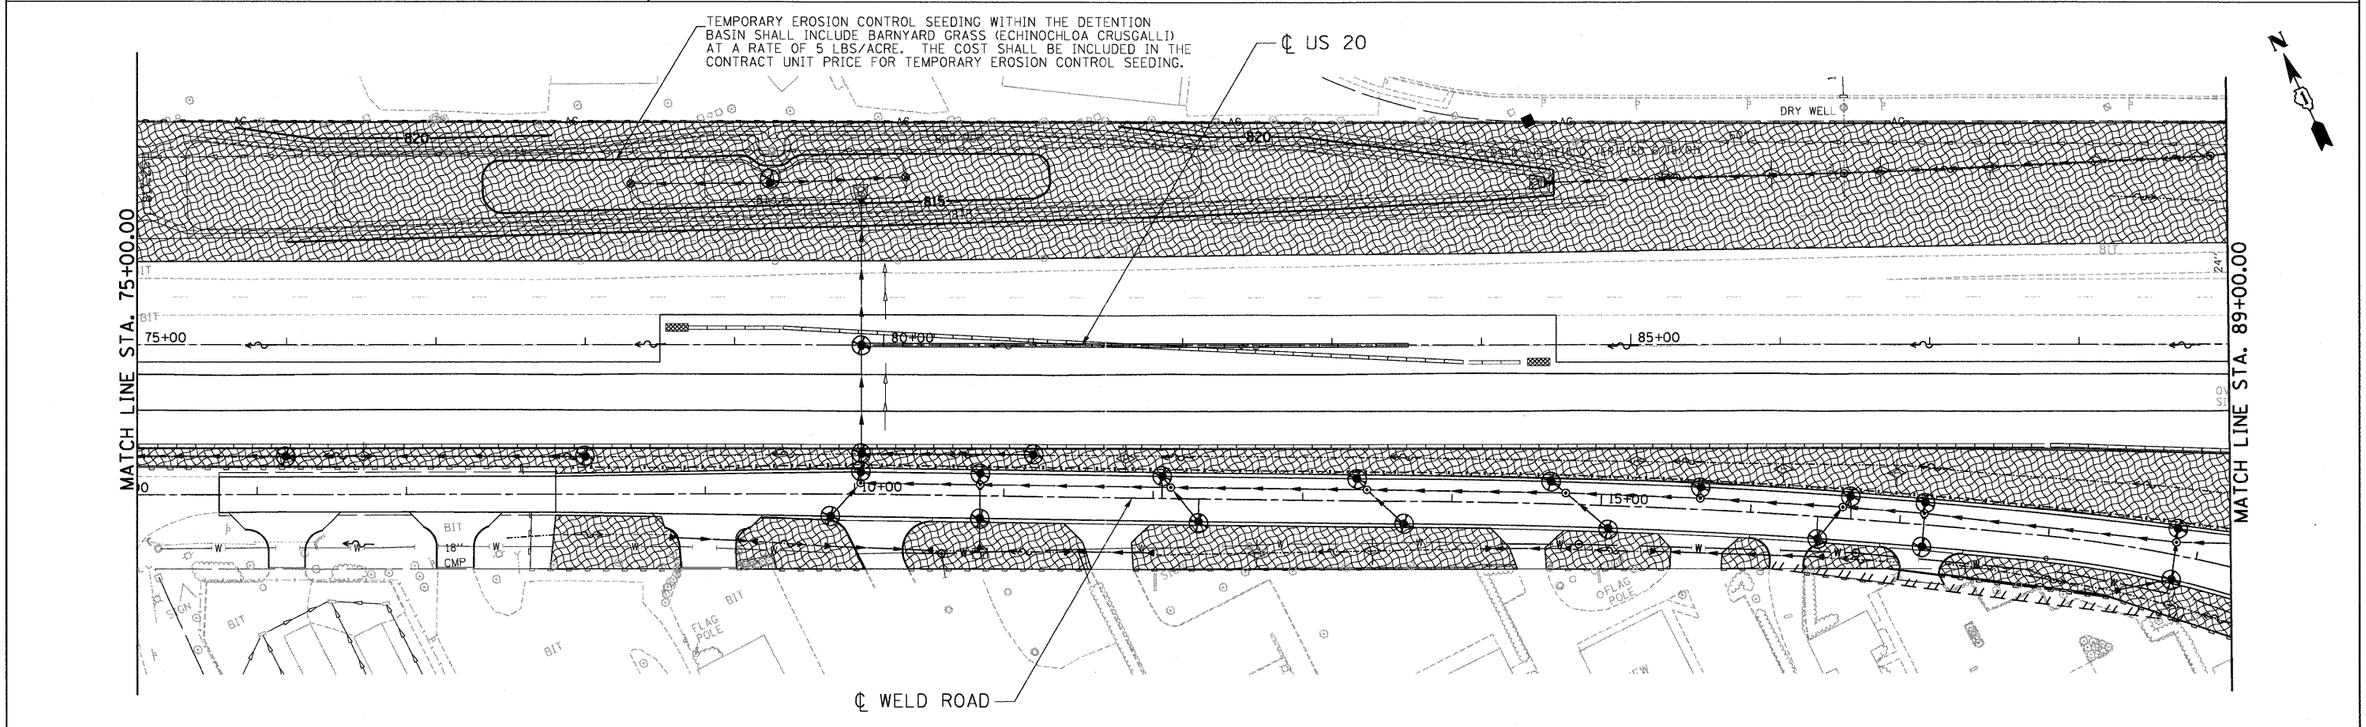

FILE NAME = $FILE$	USER NAME = $USER$	DESIGNED - SH	REVISED -
		DRAWN - SH, FS	REVISED -
	PLOT SCALE = $SCALE$	CHECKED - TL	REVISED -
TENG & ASSOCIATES, INC. ENGINEERS/ARCHITECTS/PLANNERS CHICAGO, ILLINOIS	PLOT DATE = $DATE$	DATE - 05/18/11	REVISED -

STATE OF ILLINOIS
DEPARTMENT OF TRANSPORTATION
FAP ROUTE 345 / US ROUTE 20

EROSION CONTROL PLAN
U.S. ROUTE 20

SCALE: 1"=50' | SHEET NO. OF SHEETS | STA. 61+00.00 TO STA. 89+00.00

F.A.P RTE.	SECTION	COUNTY	TOTAL SHEETS	SHEET NO.
345	8R-HB-2-BY-1	KANE	434	134
		CONTRACT NO. 60K90		
FED. ROAD DIST. NO.	ILLINOIS	FED. AID PROJECT		

\D160K90 BORDER80.DGN, \D1MASTER-ALIGNMNT.DGN, \D160K90-ROW850.DGN, \D160K90-EROS.DGN, \D160K90-TOPOF.DGN, \D160K90 DESIGN.DGN, \D160K90 DESIGN.DGN, \D160K90 DRAINP01.DGN, \D160K90-LEGEND.DGN,
5-12-2011, 16:12:21 HAYWARMZ \\FS-8044\VM\VAULT\D TRANS.07\2282\21379 001\CIVIL\CAD\60K90\SHEET\D160K90-SHT-EROSU02.DGN