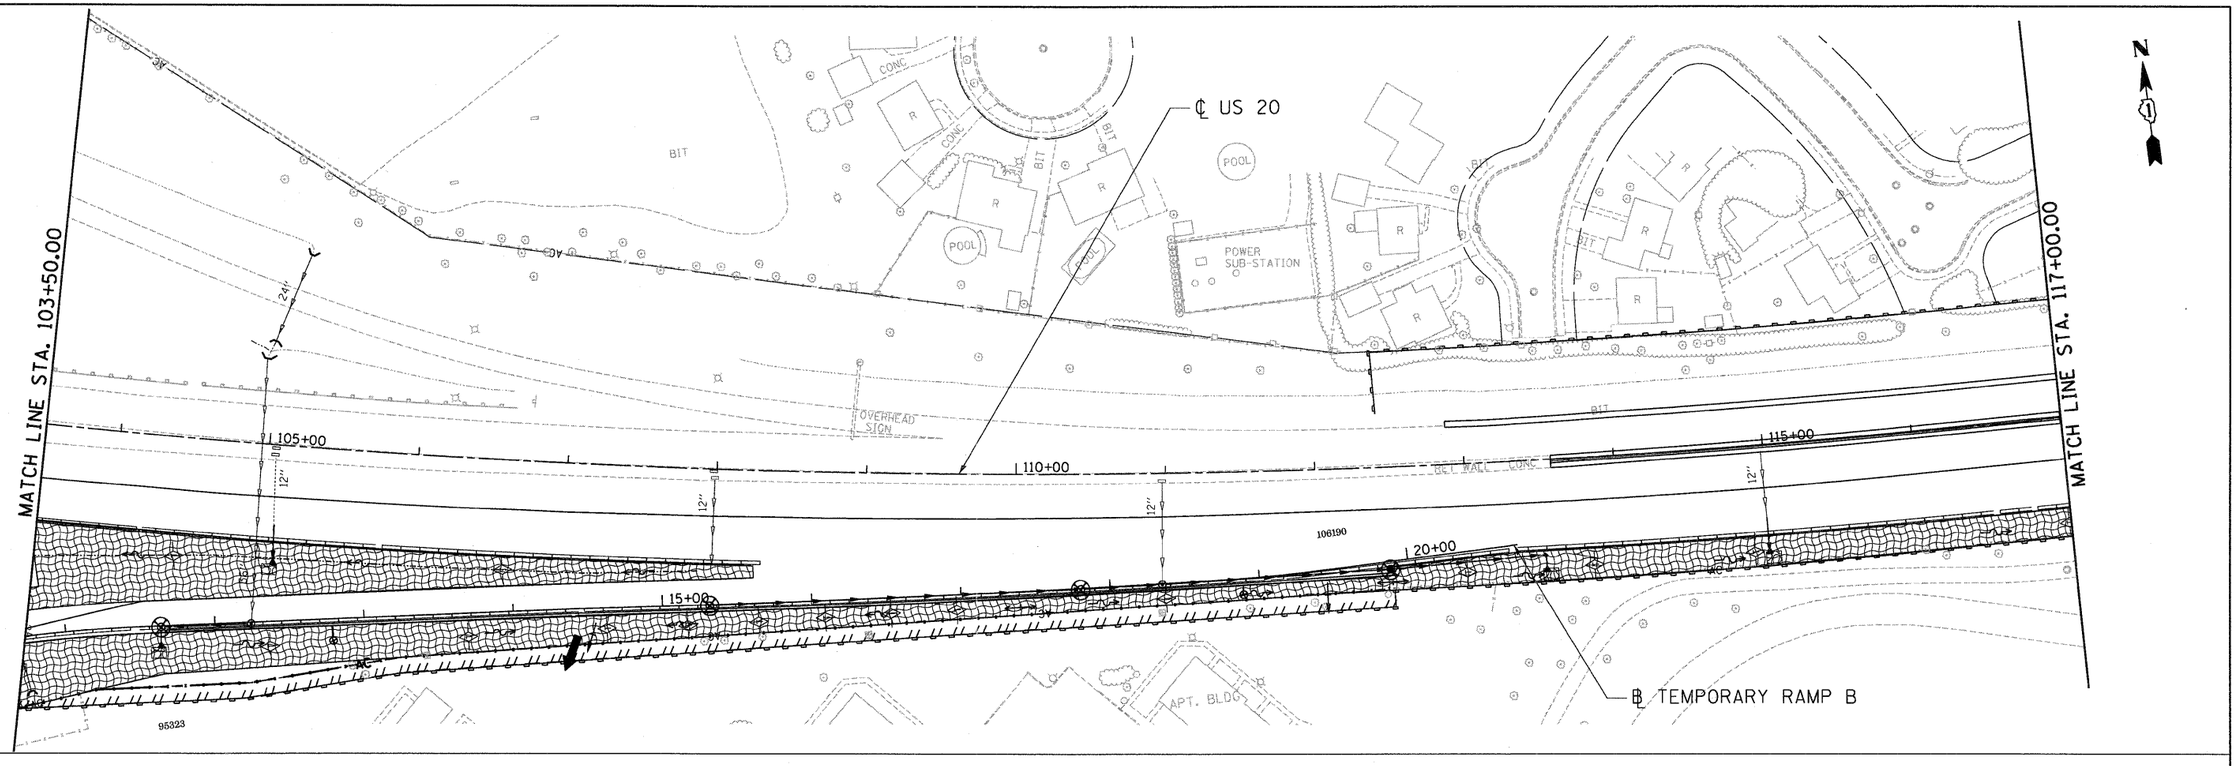

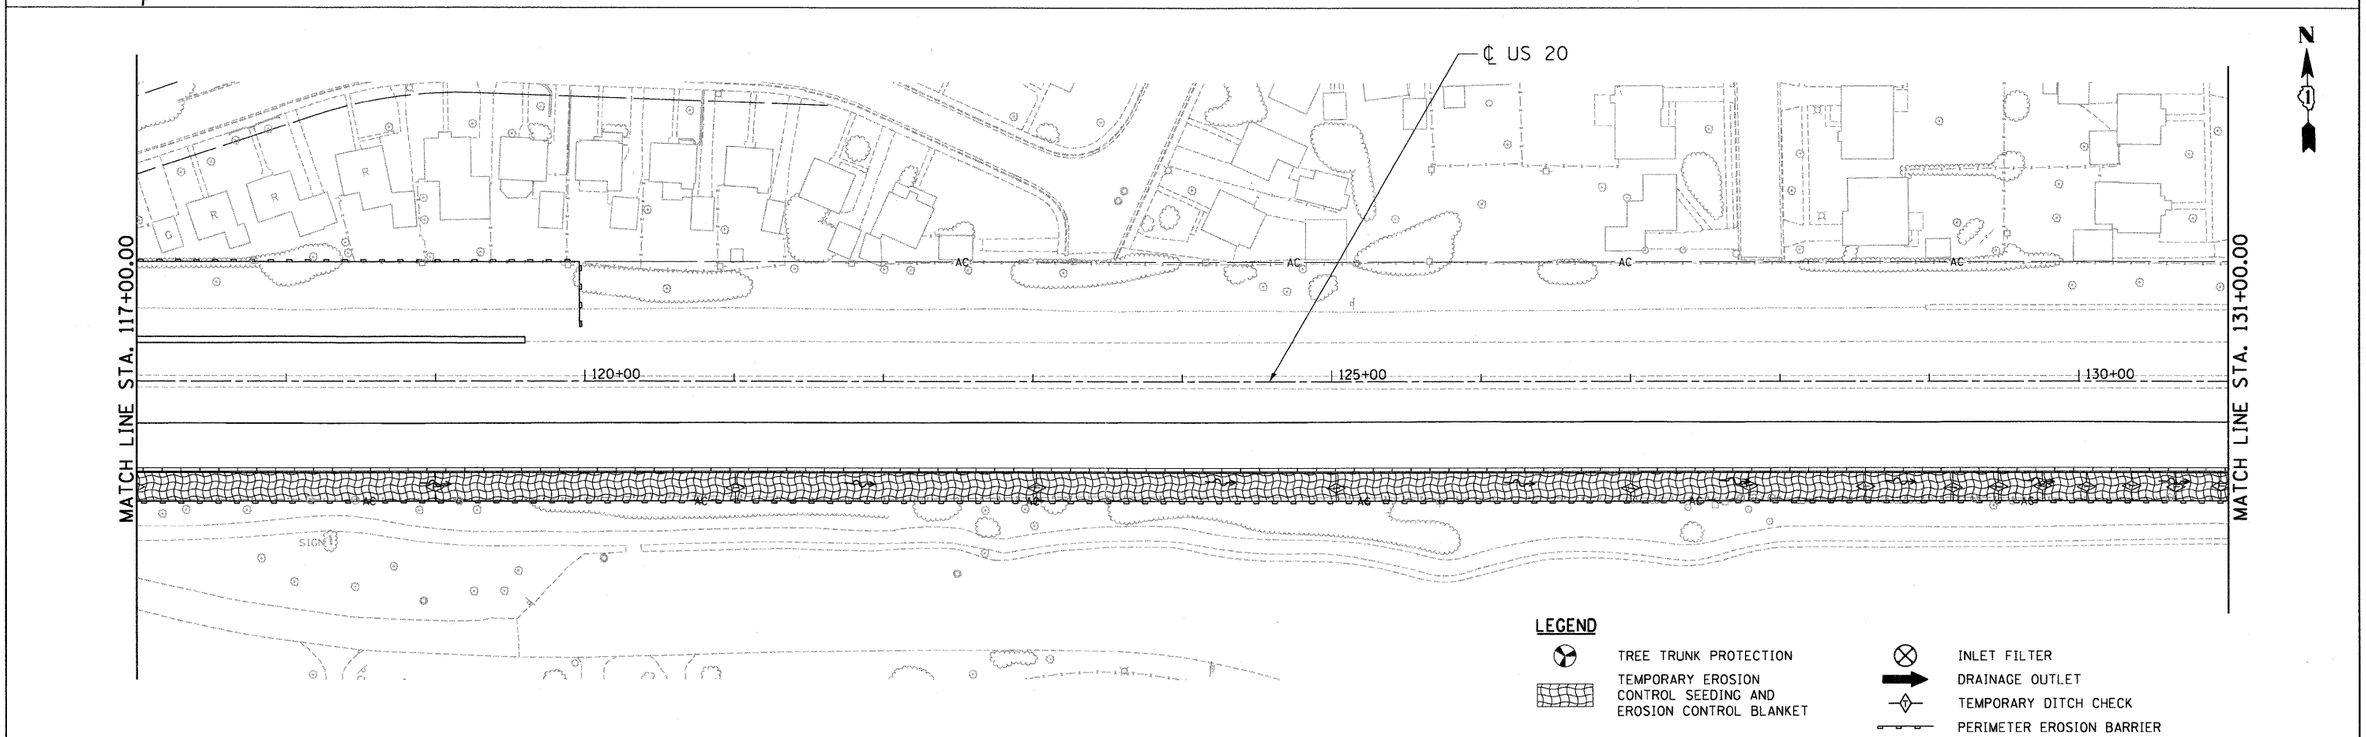

FILE NAME = $FILEL$	USER NAME = $USER$	DESIGNED - SH	REVISED -	STATE OF ILLINOIS DEPARTMENT OF TRANSPORTATION FAP ROUTE 345 / US ROUTE 20	EROSION CONTROL PLAN U.S. ROUTE 20	F.A.P RTE. 345	SECTION 8R-HB-2-BY-1	COUNTY KANE	TOTAL SHEETS 434	SHEET NO. 136
TENG & ASSOCIATES, INC. ENGINEERS/ARCHITECTS/PLANNERS CHICAGO, ILLINOIS	PLOT SCALE = $SCALE$	DRAWN - SH, FS	REVISED -					CONTRACT NO. 60K90		
	PLOT DATE = $DATE$	CHECKED - TL	REVISED -		SCALE: 1"=50' SHEET NO. OF SHEETS STA. 103+50.00 TO STA. 131+00.00	FED. ROAD DIST. NO.	ILLINOIS	FED. AID PROJECT		
		DATE - 05/18/11	REVISED -							