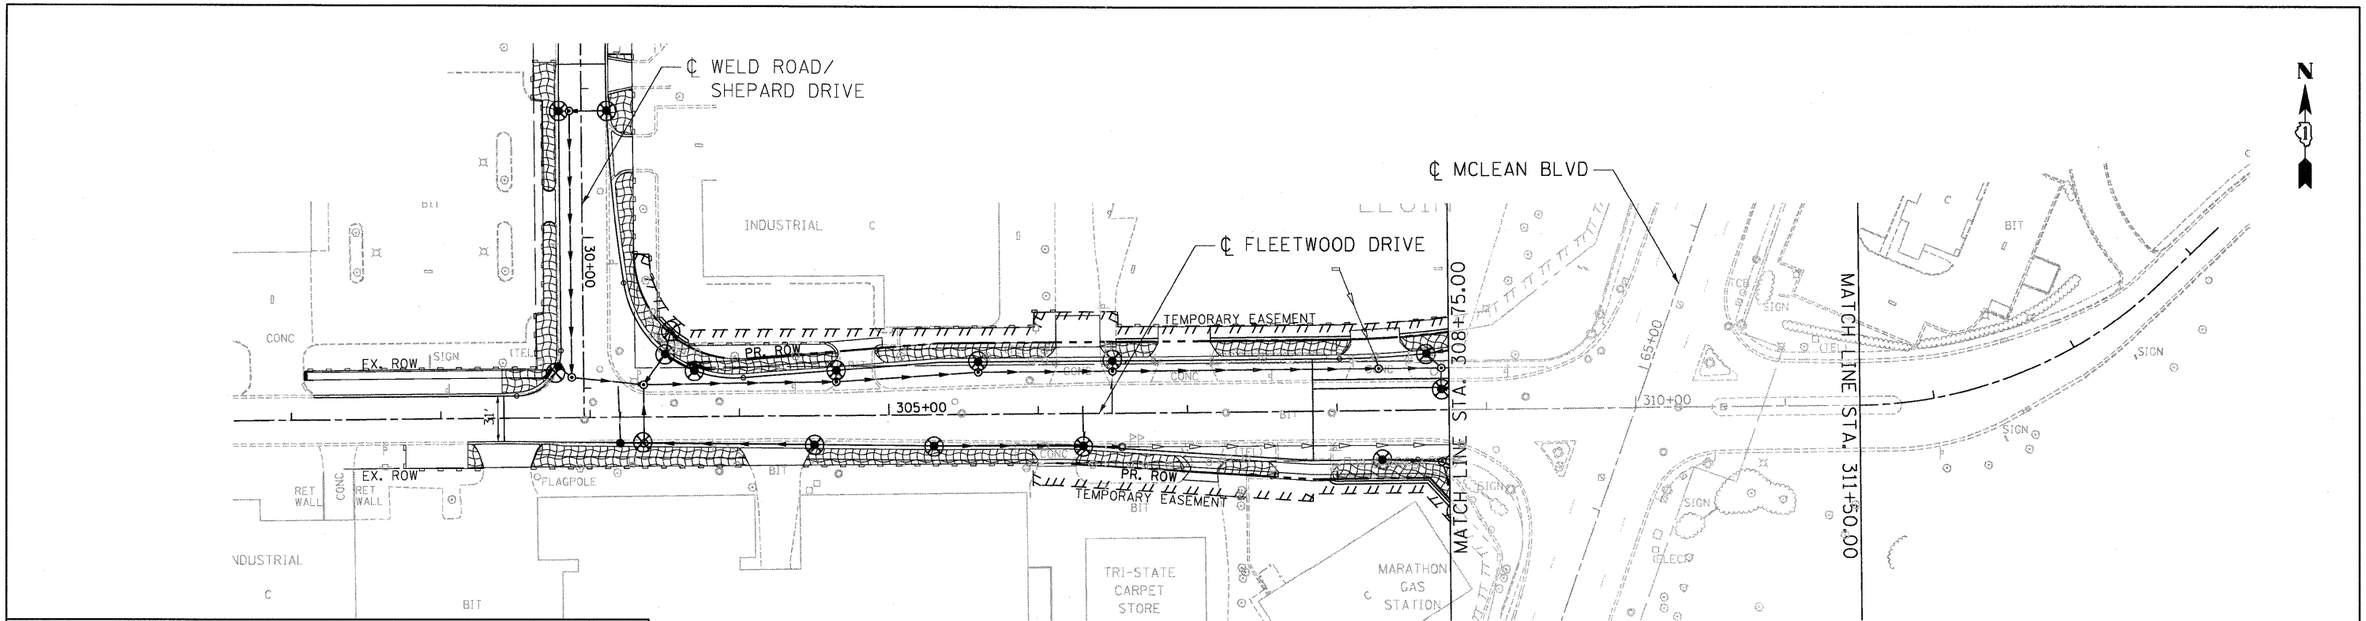

LEGEND

- TREE TRUNK PROTECTION
- TEMPORARY EROSION CONTROL SEEDING AND EROSION CONTROL BLANKET
- INLET FILTER
- DRAINAGE OUTLET
- TEMPORARY DITCH CHECK
- PERIMETER EROSION BARRIER

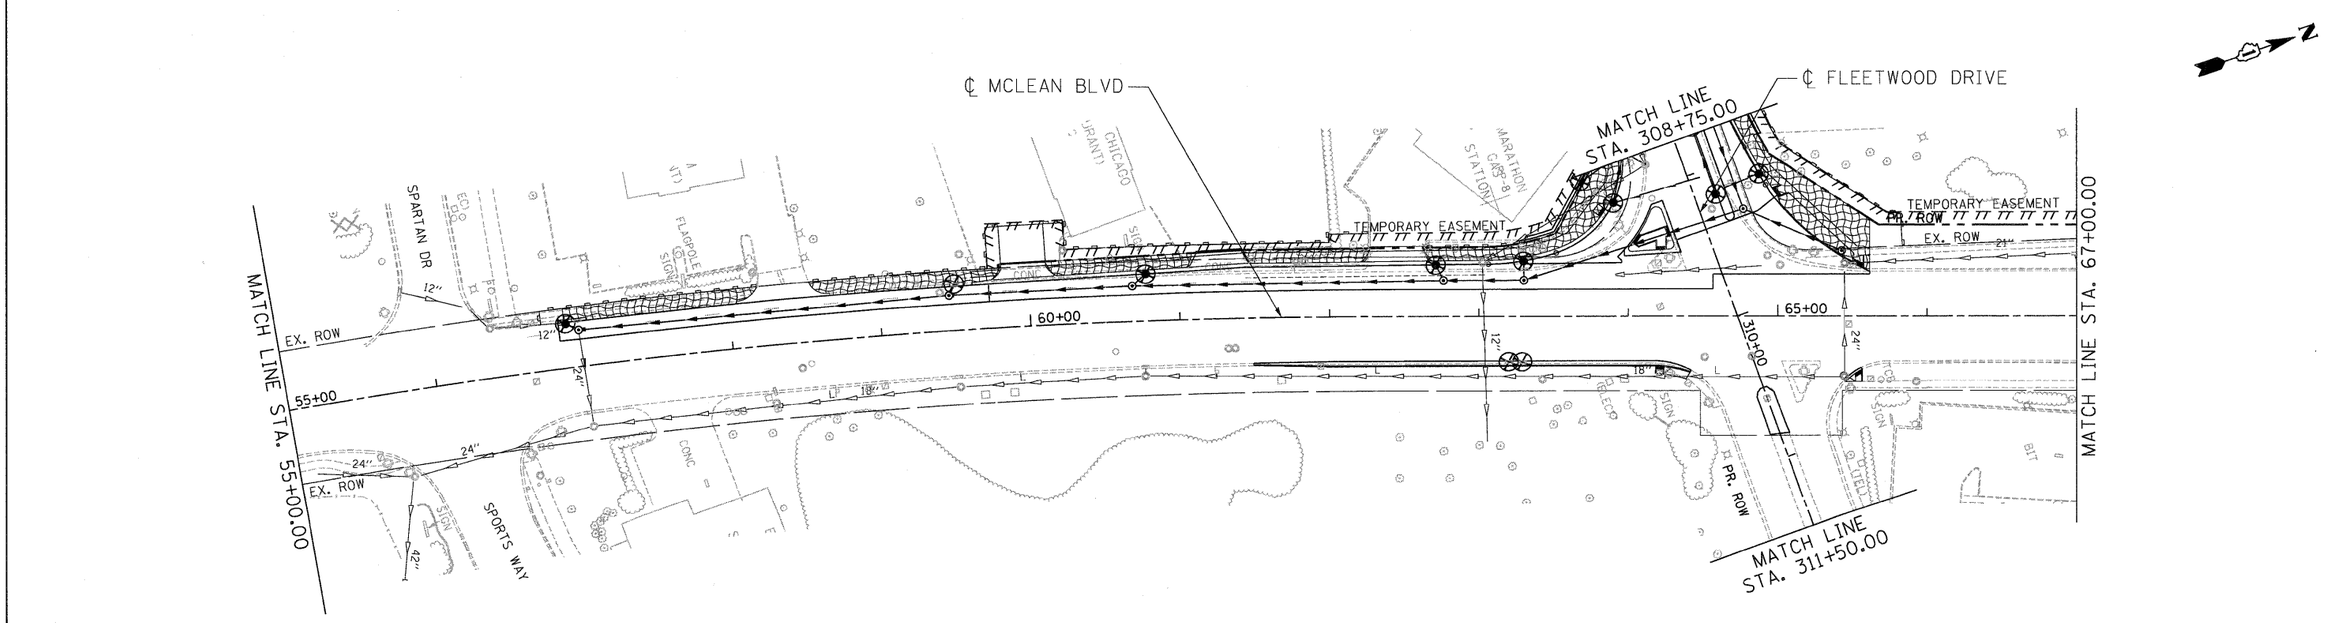

FILE NAME = $FILEL$	USER NAME = $USER$	DESIGNED - SH	REVISED -	STATE OF ILLINOIS DEPARTMENT OF TRANSPORTATION FAP ROUTE 345 / US ROUTE 20	EROSION CONTROL PLAN FLEETWOOD DRIVE AND MCLEAN BOULEVARD	F.A.P RTE. 345	SECTION 8R-HB-2-BY-1	COUNTY KANE	TOTAL SHEETS 434 / SHEET NO. 138
TENG TENG & ASSOCIATES, INC. ENGINEERS/ARCHITECTS/PLANNERS CHICAGO, ILLINOIS	PLOT SCALE = $SCALE$	DRAWN - SH, FS	REVISED -					CONTRACT NO. 60K90	
	PLOT DATE = $DATE$	CHECKED - TL	REVISED -		SCALE: 1"=50' SHEET NO. OF SHEETS STA. 302+50.00 TO STA. 314+00.00	FED. ROAD DIST. NO.	ILLINOIS	FED. AID PROJECT	
		DATE - 05/18/11	REVISED -						

..\DIMASTER-ALIGNMNT.DGN,..\D160K90-EROS.DGN,..\D160K90-DESIGN.DGN,..\D160K90-ROW050.DGN,..\D160K90-TOPOE.DGN,..\D160K90-EROS.DGN,..\D160K90-LEGEND.DGN,..\D160K90-DRAINP01.DGN,..\D160K90-DRAINP01.DGN,..\DIMASTER-ALIGNMNT.DGN,..\D160K90-ROW050.DGN,..\D160K90-TOPOE.DGN,..\DIMASTER-ALIGNMNT.DGN,..\D160K90-
5-12-2011, 16:13:00 HAYWARMZ \\FS-0044\AM\VAULT_D-TRANS_07\2202\21379-001\CIVIL\CAD\60K90\SHEET\D160K90-SHT-EROSF01.DGN