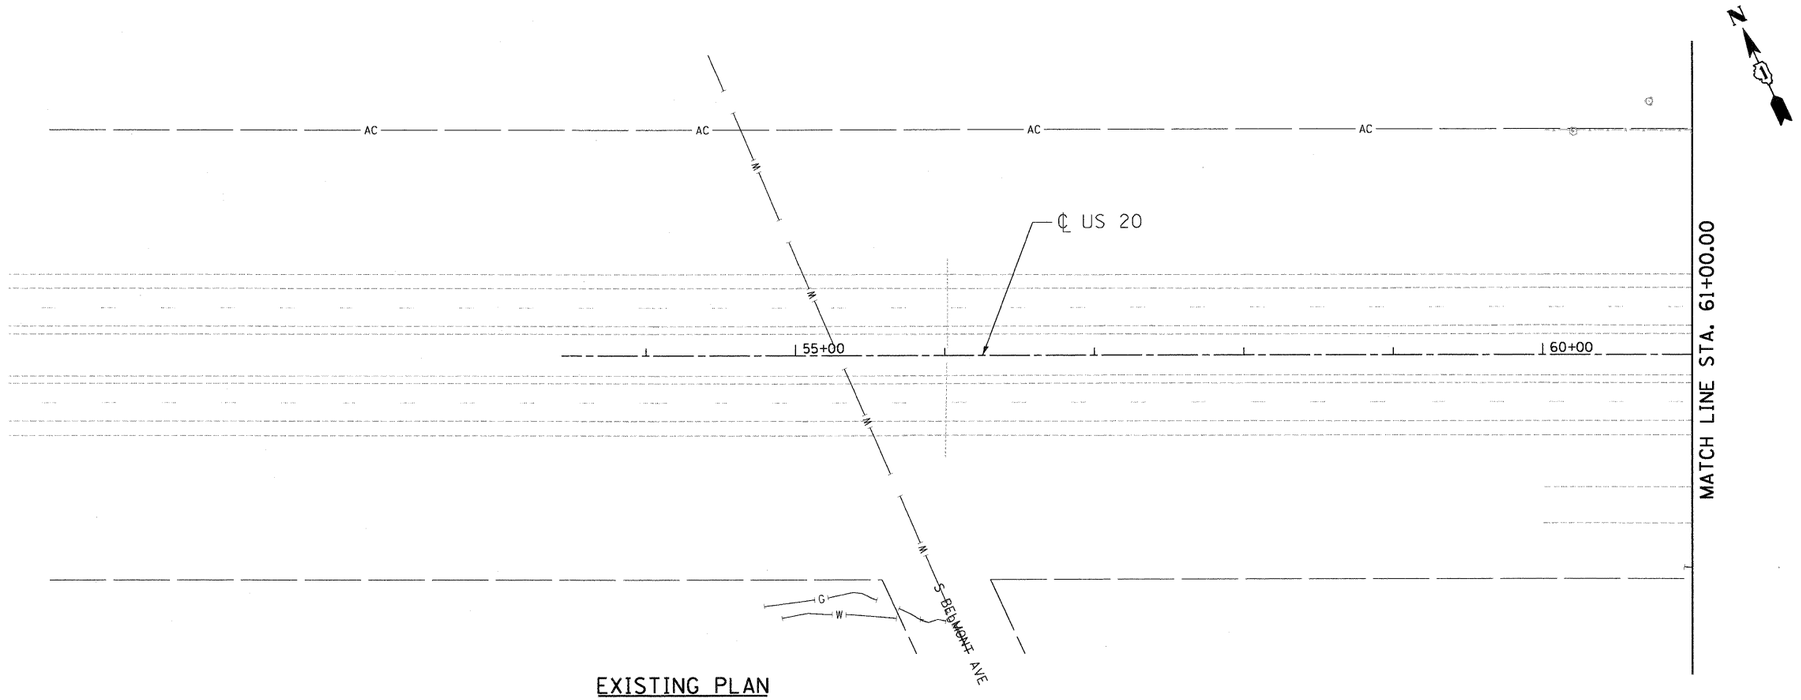

EXISTING PLAN

NO PROPOSED DRAINAGE FEATURES THIS SHEET

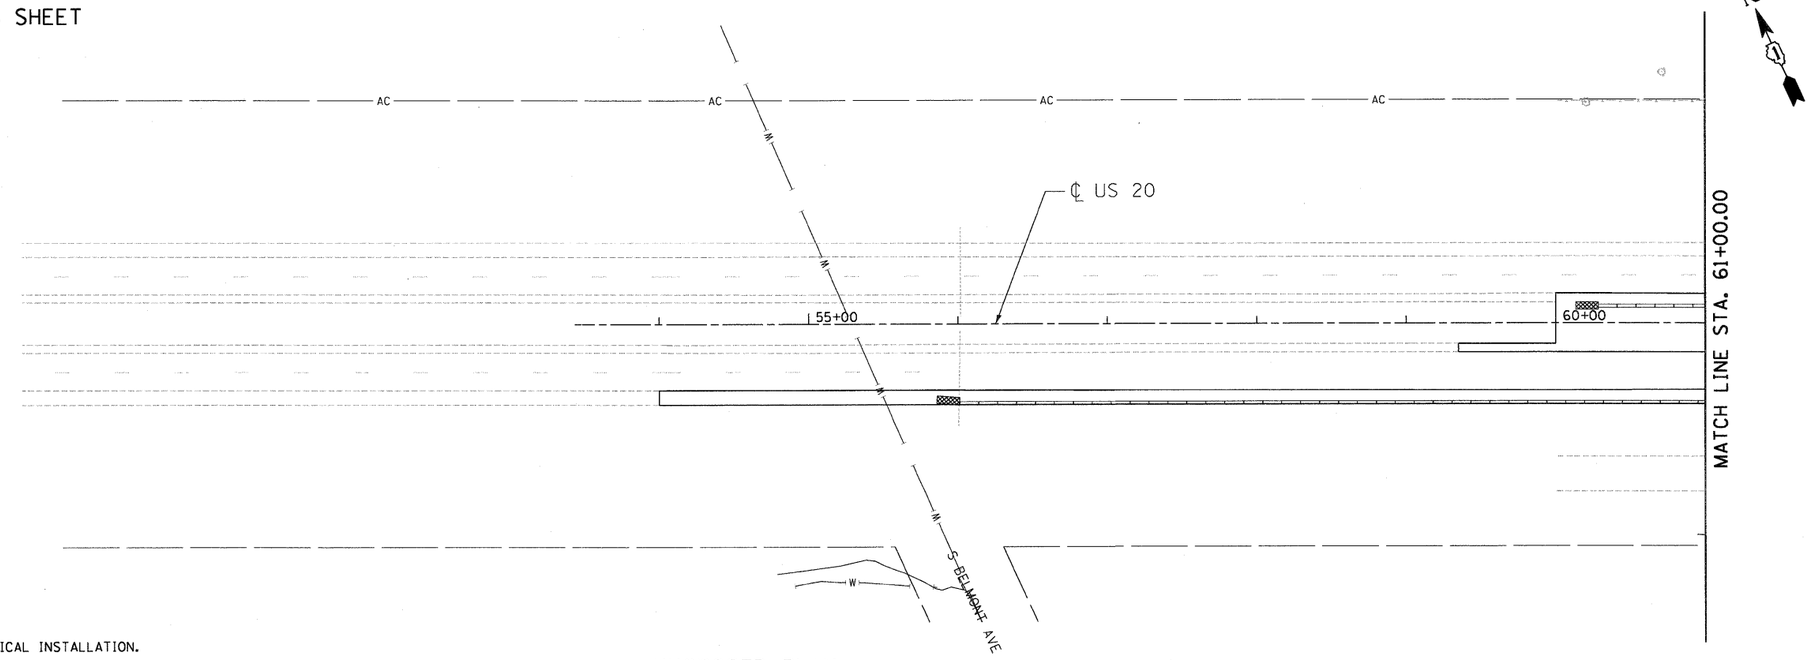

NOTE: THE CONTRACTOR SHALL COORDINATE SEWER AND ELECTRICAL INSTALLATION.

PROPOSED PLAN

FILE NAME = $FILEL$	USER NAME = $USER$	DESIGNED - SH	REVISED -	STATE OF ILLINOIS DEPARTMENT OF TRANSPORTATION FAP ROUTE 345 / US ROUTE 20	DRAINAGE AND UTILITY PLAN U.S. ROUTE 20			F.A.P RTE.	SECTION	COUNTY	TOTAL SHEETS / SHEET NO.
		DRAWN - SH, FS	REVISED -					345	8R-HB-2-BY-1	KANE	434 / 141
TENG & ASSOCIATES, INC. ENGINEERS/ARCHITECTS/PLANNERS CHICAGO, ILLINOIS	PLOT SCALE = $SCALE$	CHECKED - TL	REVISED -							CONTRACT NO. 60K90	
	PLOT DATE = $DATE$	DATE - 05/18/11	REVISED -		SCALE: 1"=50'	SHEET NO. OF SHEETS	STA. 56+50.00 TO STA. 61+00.00	FED. ROAD DIST. NO.	ILLINOIS	FED. AID PROJECT	

..\D160K90-BORDER01.DGN,..\DIMASTER-ALIGNMNT.DGN,..\D160K90-LEGEND.DGN,..\D160K90-DESIGN.DGN,..\D160K90-DRAINE01.DGN,..\D160K90-ROW050.DGN,..\D160K90-TOPDE.DGN,..\D160K90-TOPDF.DGN,..\D160K90-DRAINP01.DGN,..\DIMASTER-UTIL.DGN,..\DIMASTER-ALIGNMNT.DGN,..\D160K90-LEGEND.DGN,..\D160K90-DESIGN.DGN,..\D160K90-ROW050.DGN,..\D160K90-TOPDF.DGN,..\D160K90-DRAINP01.DGN,..\DIMASTER-UTIL.DGN
5-12-2011, 16:13:17 HAYWARMZ \\FS-0044\VAULT\D-TRANS 07\2202\2179-001\CIVIL\CAD\60K90\SHEET\D160K90-SHT-DRAIN01.DGN