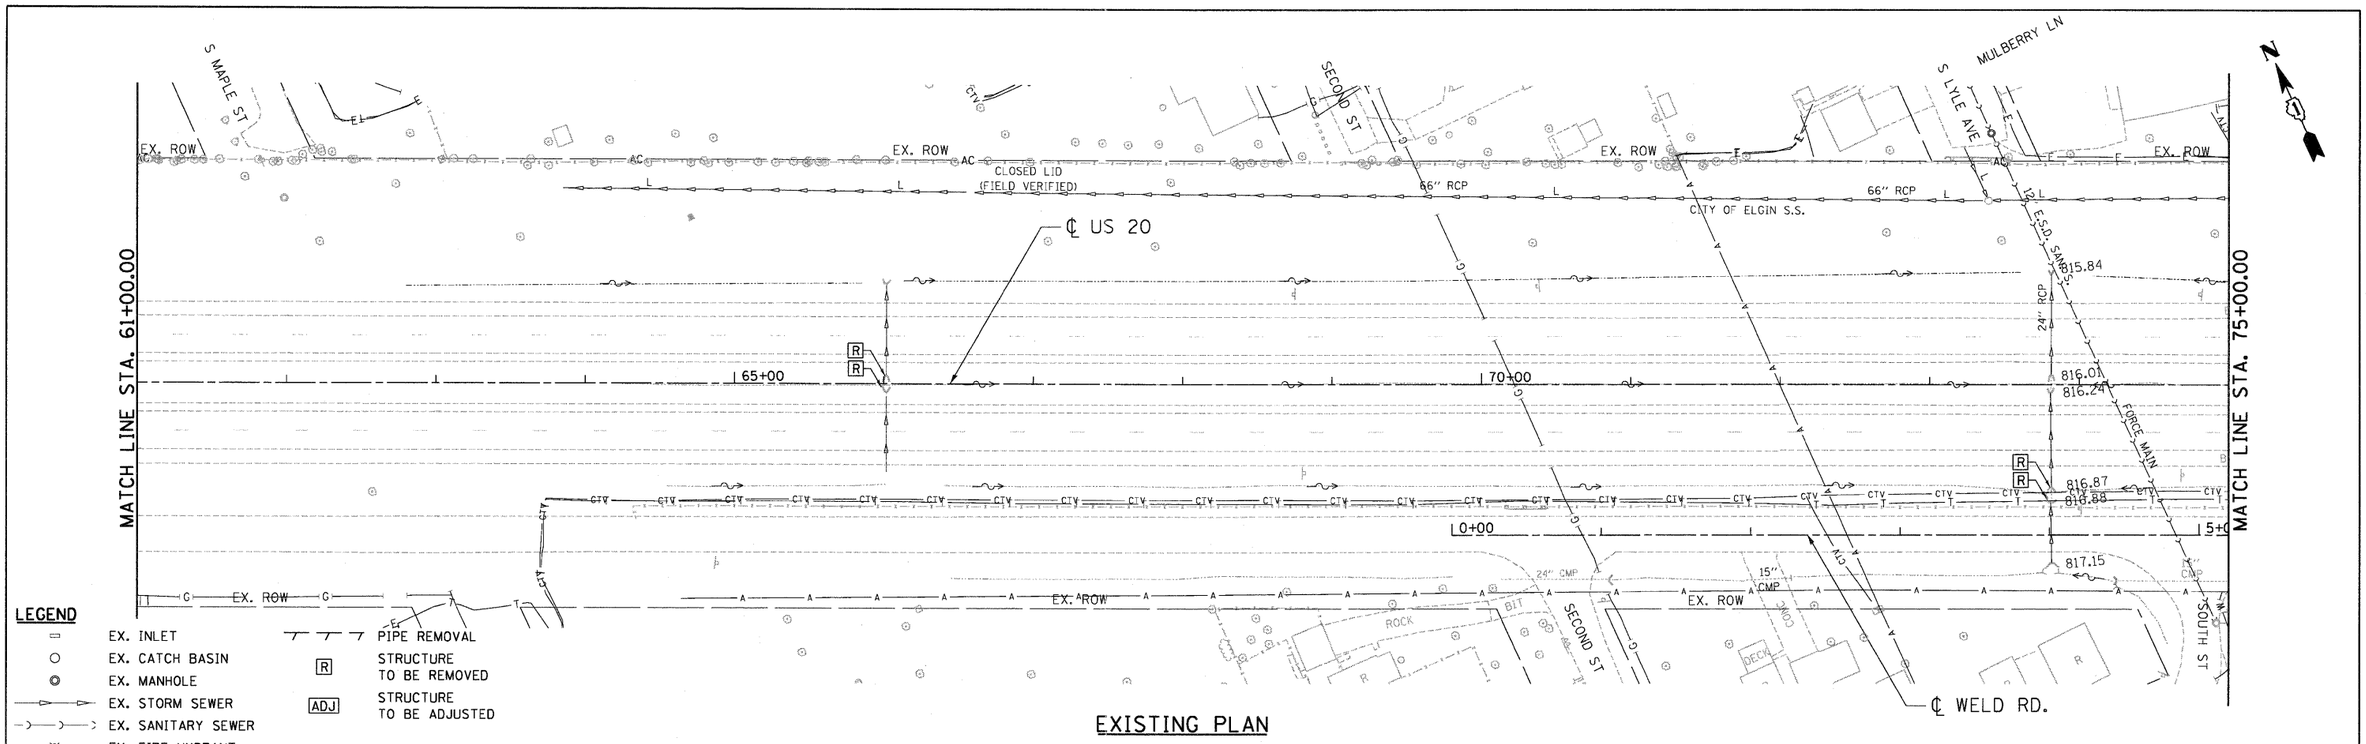

EXISTING PLAN

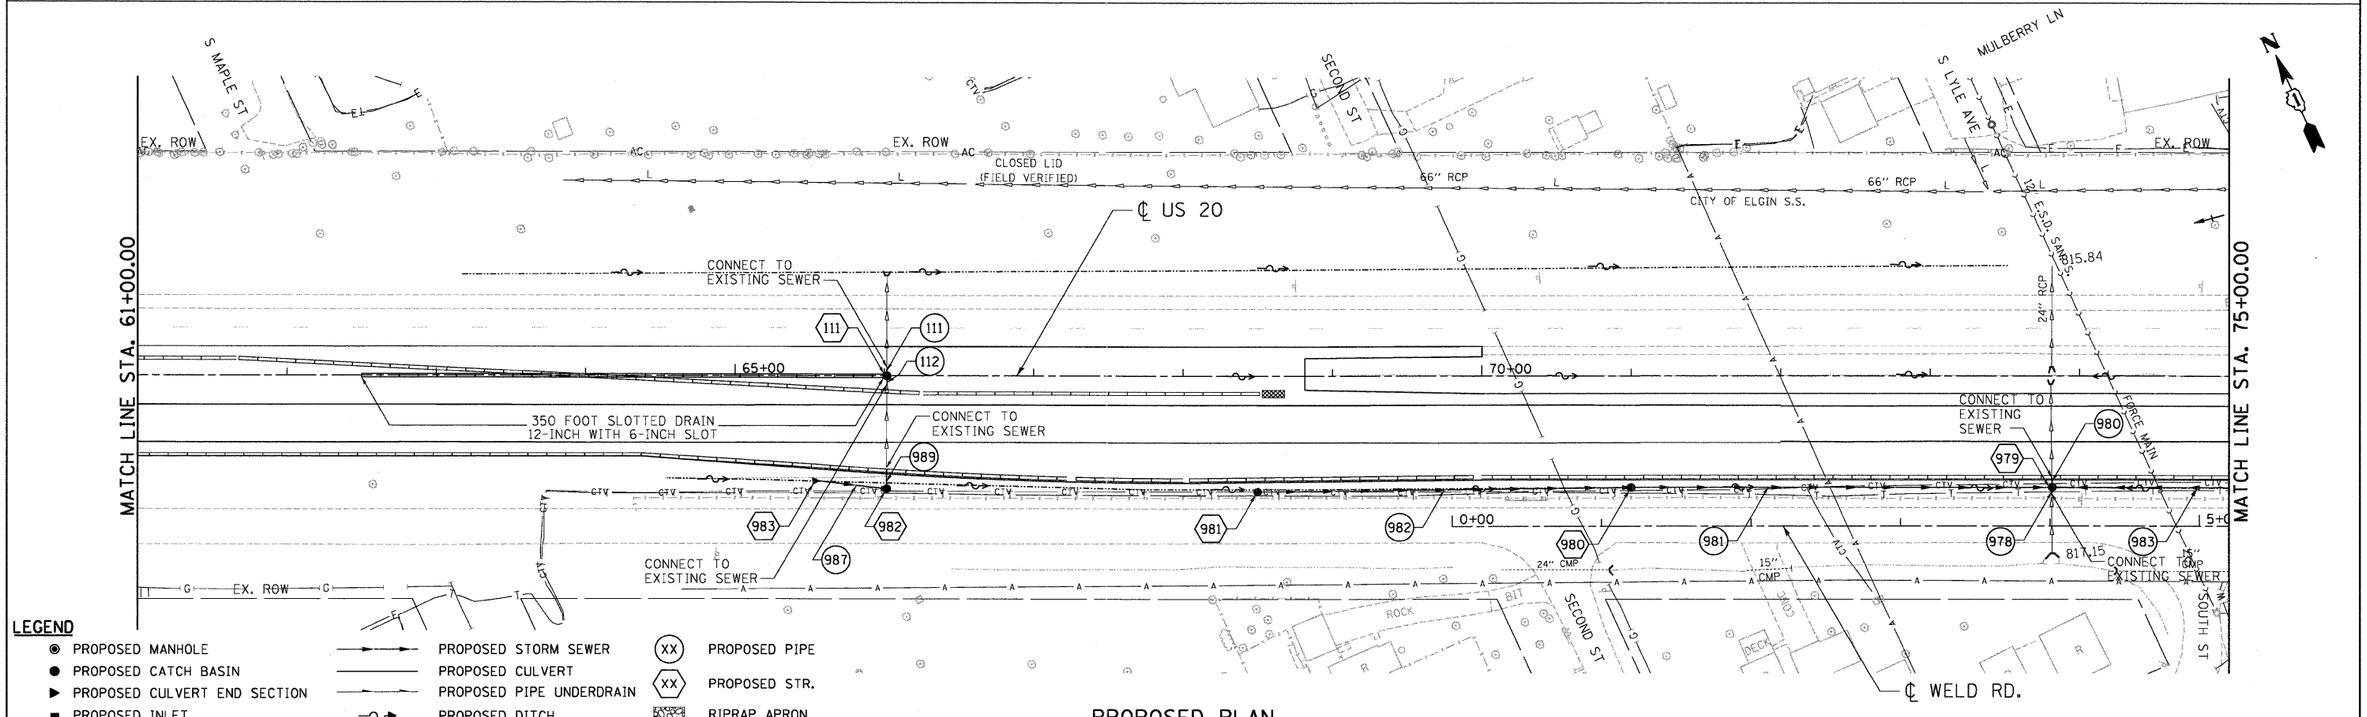

PROPOSED PLAN

NOTE: THE CONTRACTOR SHALL COORDINATE SEWER AND ELECTRICAL INSTALLATION.

FILE NAME = $FILEL$	USER NAME = $USER$	DESIGNED - SH	REVISED -	STATE OF ILLINOIS DEPARTMENT OF TRANSPORTATION FAP ROUTE 345 / US ROUTE 20	DRAINAGE AND UTILITY PLAN U.S. ROUTE 20	F.A.P RTE.	SECTION	COUNTY	TOTAL SHEETS	SHEET NO.
		DRAWN - SH, FS	REVISED -			345	8R-HB-2-BY-1	KANE	434	142
TENG TENG & ASSOCIATES, INC. ENGINEERS/ARCHITECTS/PLANNERS CHICAGO, ILLINOIS	PLOT SCALE = $SCALE$	CHECKED - TL	REVISED -			CONTRACT NO. 60K90				
	PLOT DATE = $DATE$	DATE - 05/18/11	REVISED -		SCALE: 1"=50' SHEET NO. OF SHEETS STA. 61+00.00 TO STA. 75+00.00	FED. ROAD DIST. NO.	ILLINOIS	FED. AID PROJECT		