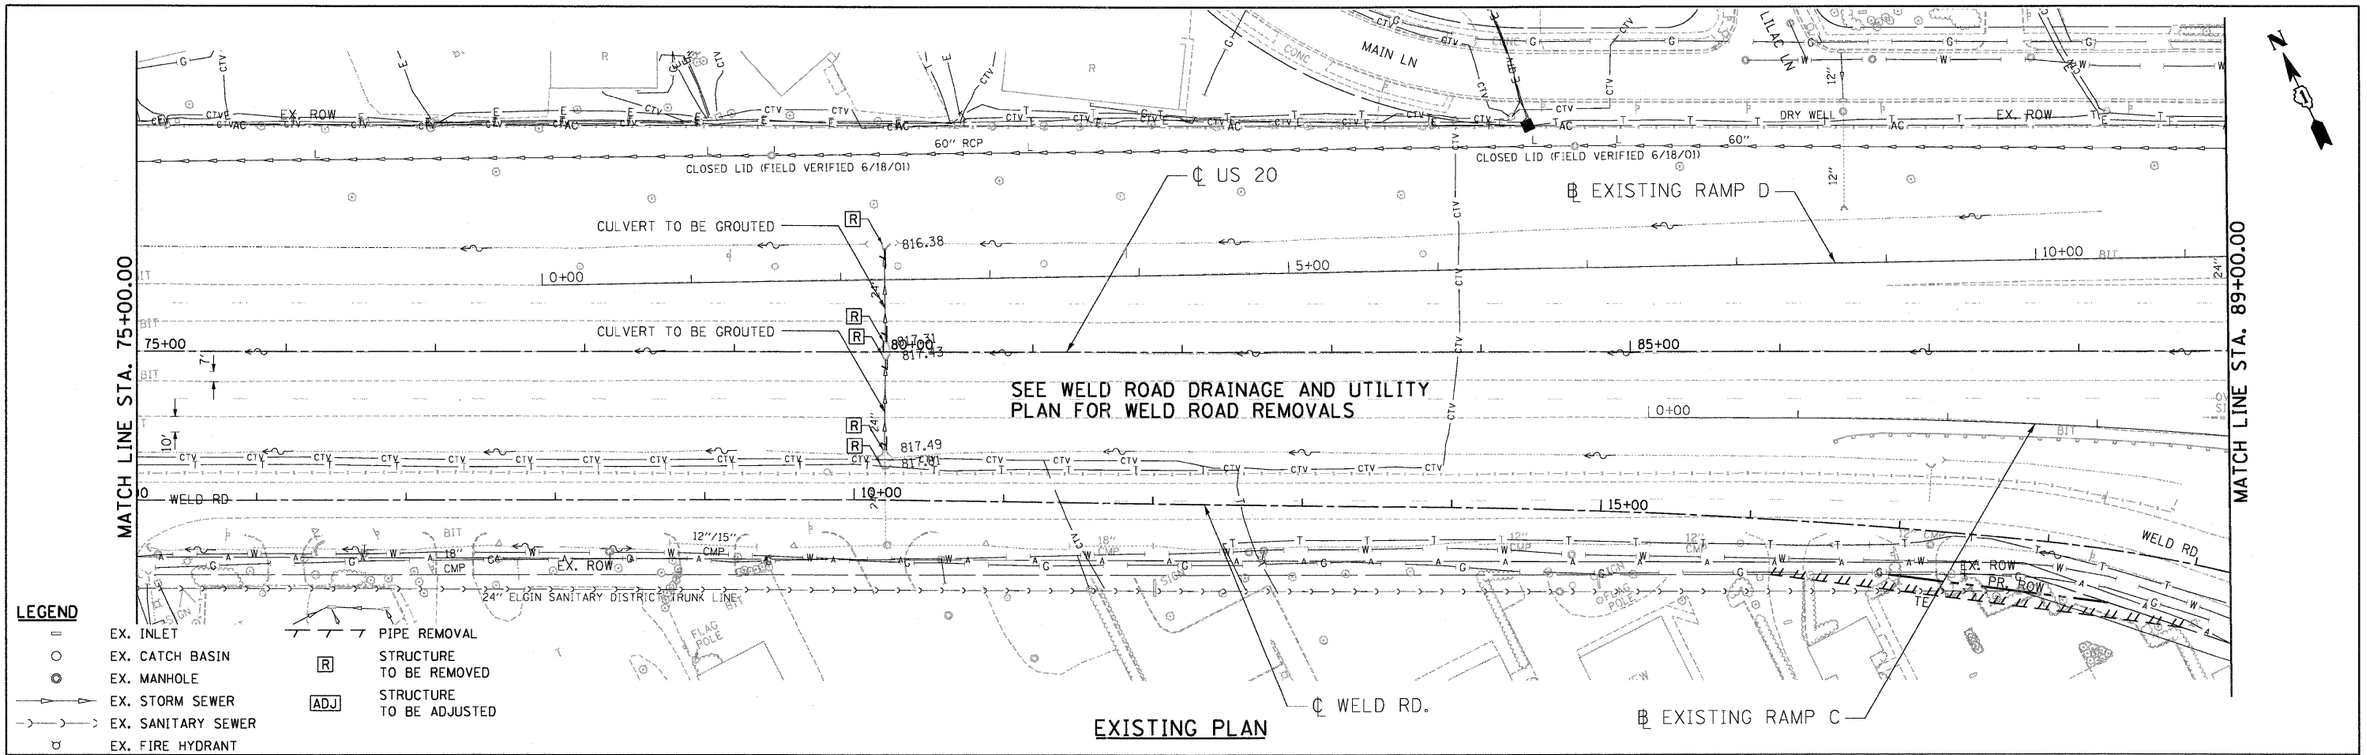

EXISTING PLAN

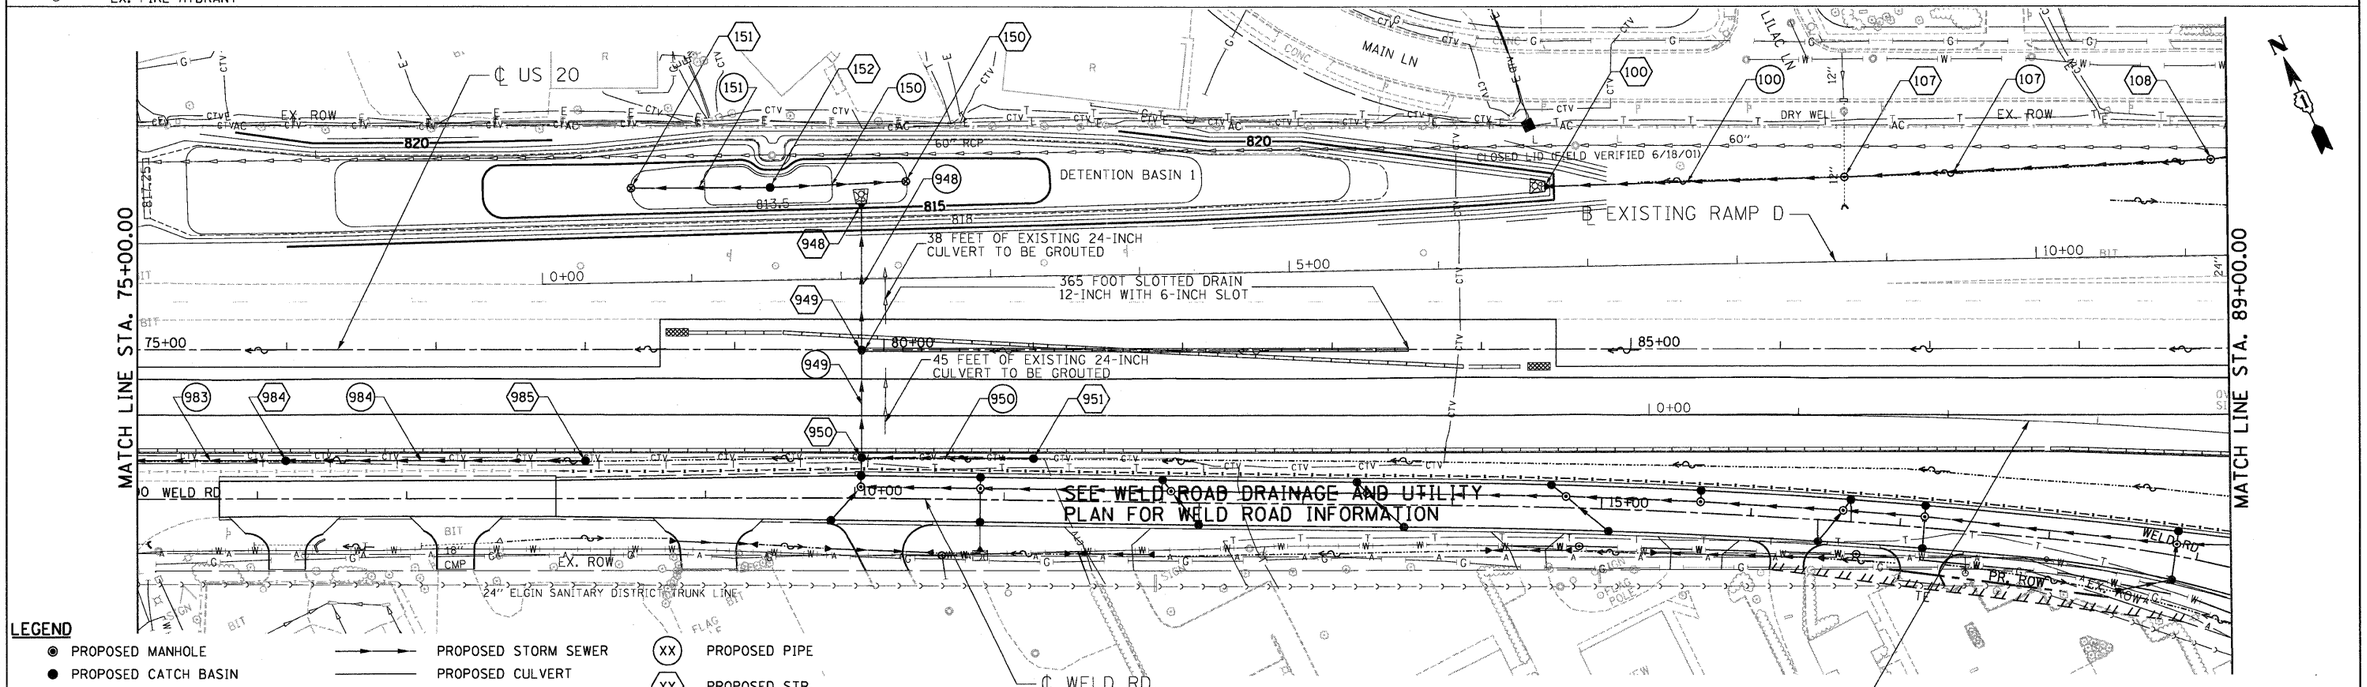

PROPOSED PLAN

NOTE: THE CONTRACTOR SHALL COORDINATE SEWER AND ELECTRICAL INSTALLATION.

FILE NAME = $FILE$	USER NAME = $USER$	DESIGNED - SH	REVISED -
		DRAWN - SH, FS	REVISED -
	PLOT SCALE = $SCALE$	CHECKED - TL	REVISED -
TENG & ASSOCIATES, INC. ENGINEERS/ARCHITECTS/PLANNERS CHICAGO, ILLINOIS	PLOT DATE = $DATE$	DATE - 05/18/11	REVISED -

STATE OF ILLINOIS
DEPARTMENT OF TRANSPORTATION
FAP ROUTE 345 / US ROUTE 20

DRAINAGE AND UTILITY PLAN
U.S. ROUTE 20

SCALE: 1"=50' | SHEET NO. OF SHEETS | STA. 75+00.00 TO STA. 89+00.00

F.A.P RTE.	SECTION	COUNTY	TOTAL SHEETS	SHEET NO.
345	8R-HB-2-BY-1	KANE	434	143
		CONTRACT NO. 60K90		
FED. ROAD DIST. NO.	ILLINOIS	FED. AID PROJECT		

..\D160K90-BORDER01.DGN ..\D1MASTER_ALIGNMNT.DGN ..\D160K90_LEGEND.DGN ..\D160K90-DRAINE#LDGN ..\D160K90_DESIGN.DGN ..\D160K90-ROW050.DGN ..\D160K90_LEGEND2.DGN ..\D160K90-TOPO1.DGN ..\D160K90-DRAINP01.DGN ..\D1MASTER_UTIL.DGN ..\D1MASTER_ALIGNMNT.DGN
5-12-2011, 16:13:39 HAYWARMZ \\FS-0244\VAN\VAU_TD TRANS.07\2282\21379 001\CIVIL\CADD\60K90\SHEET\D160K90 SHT-DRAIN03.DGN